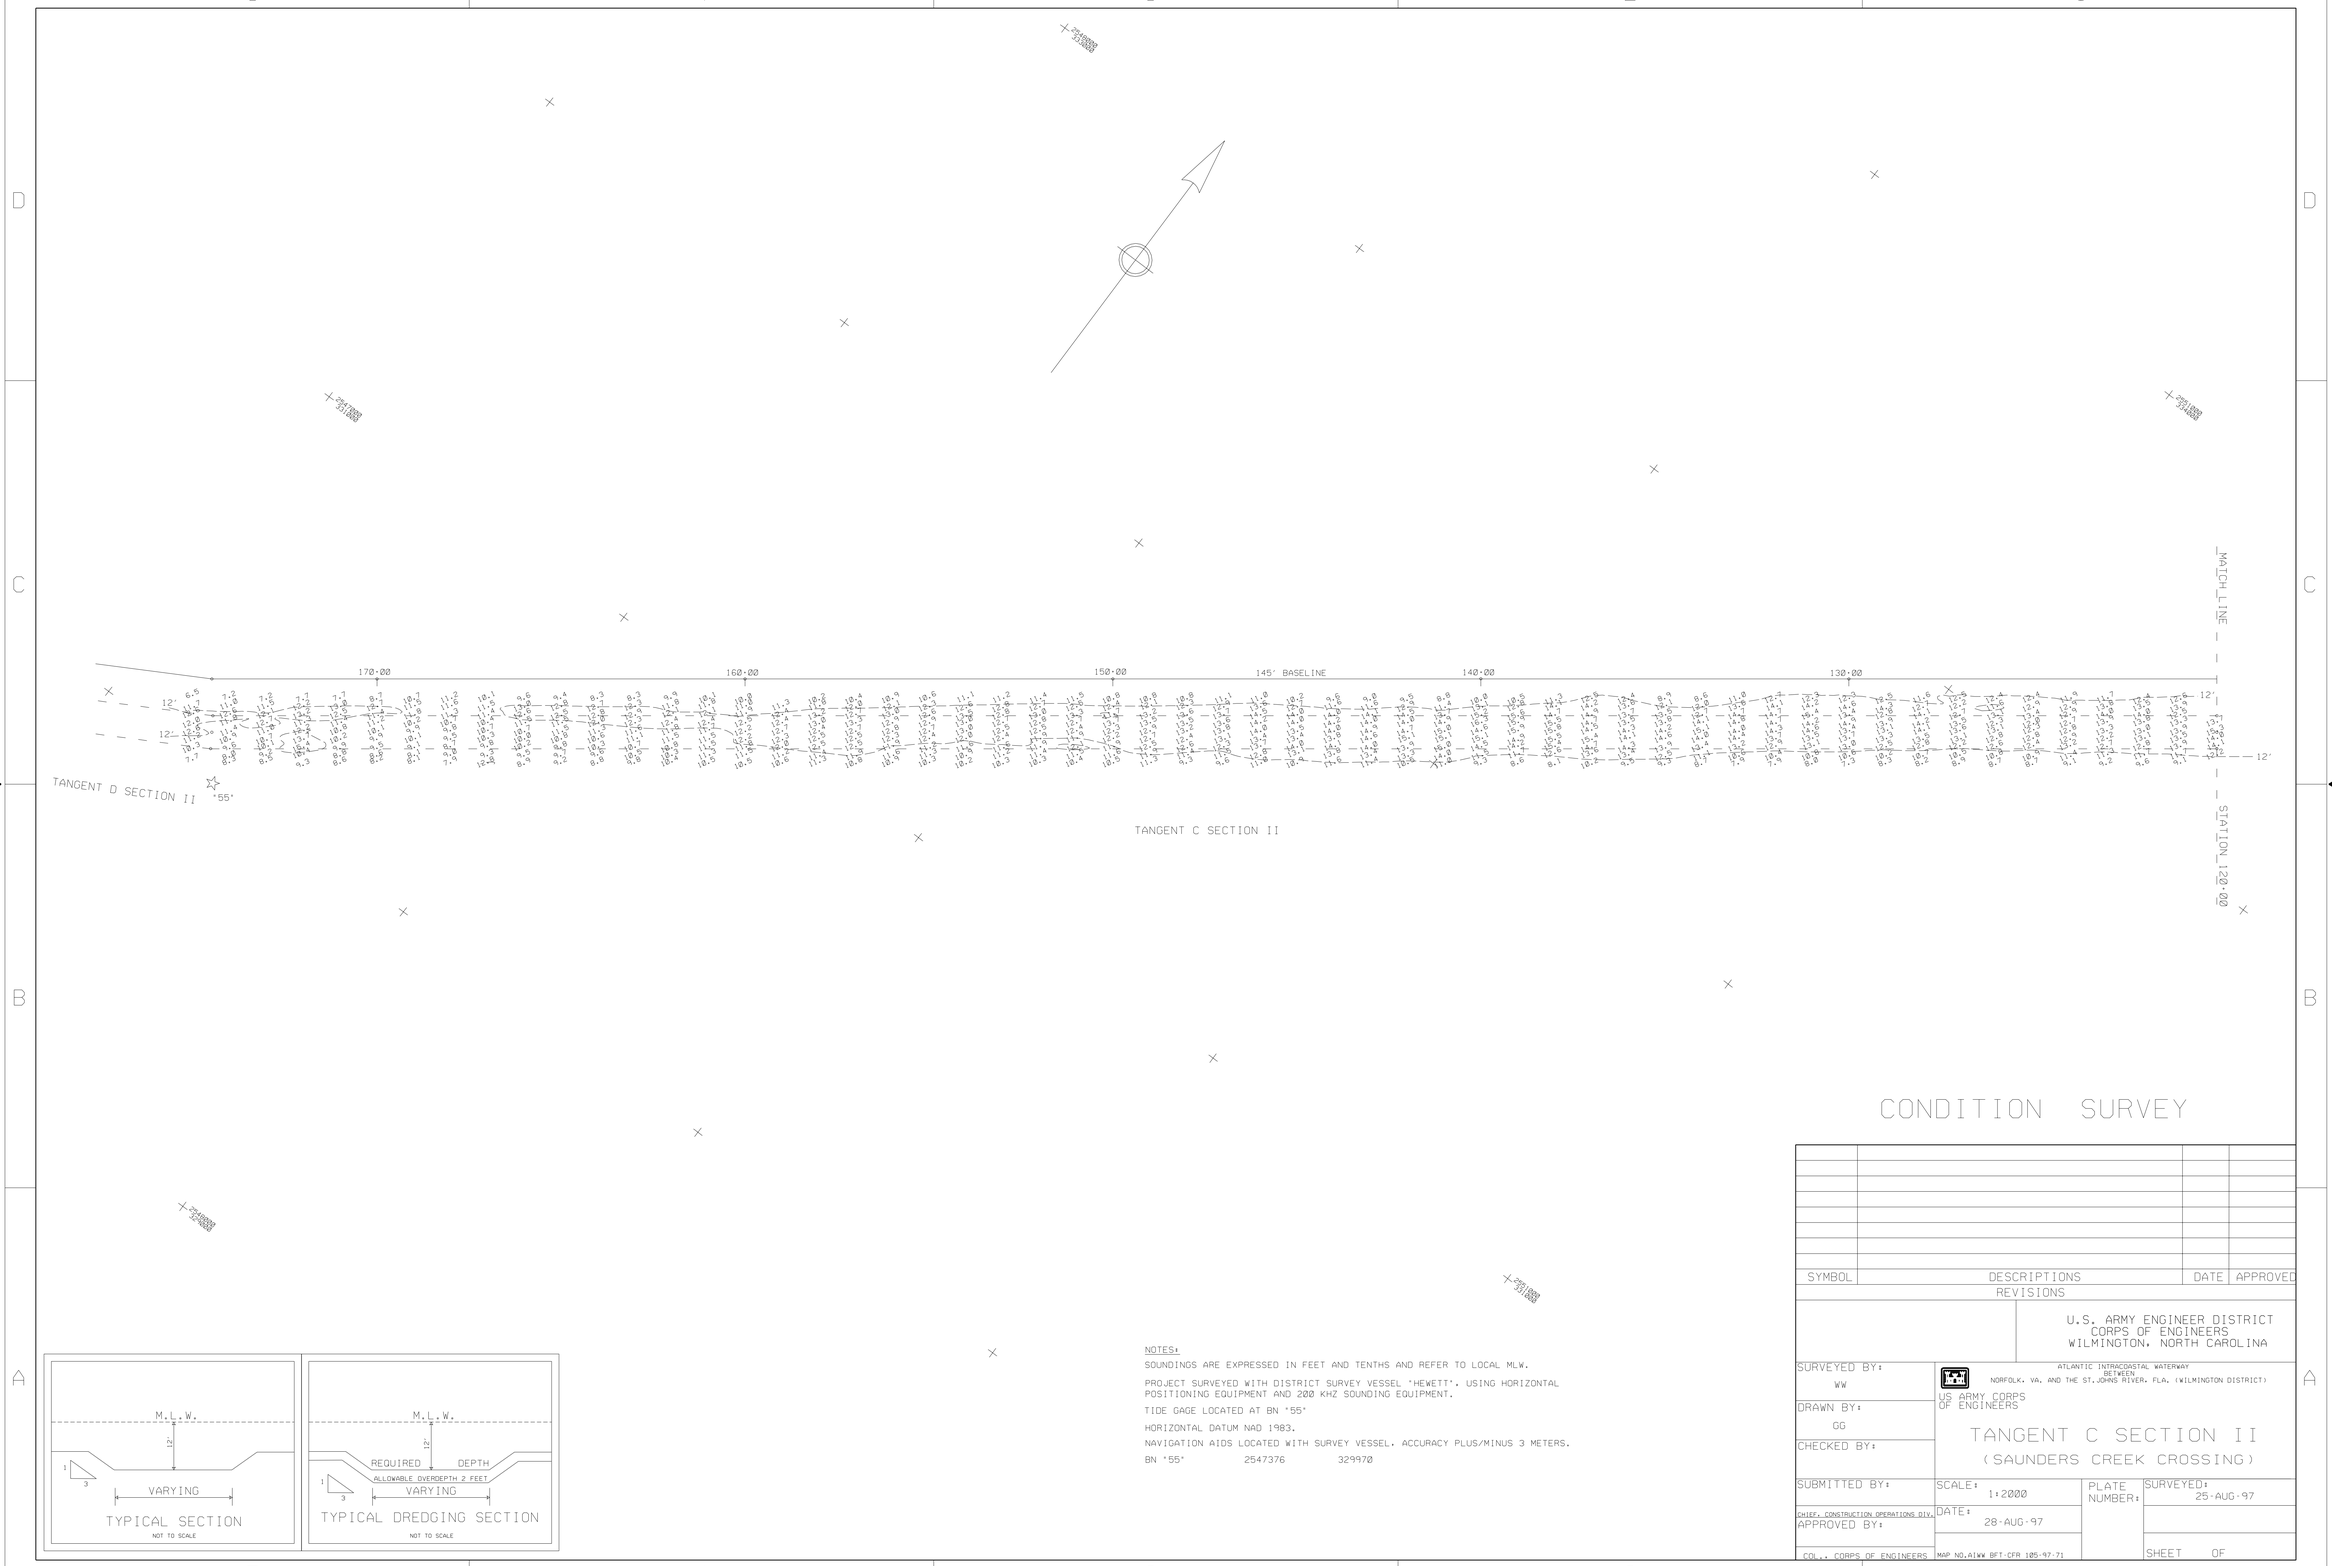

NOTES:

SOUNDINGS ARE EXPRESSED IN FEET AND TENTHS AND REFER TO LOCAL MLW.

PROJECT SURVEYED WITH DISTRICT SURVEY VESSEL 'HEWETT'. USING HORIZONTAL POSITIONING EQUIPMENT AND 200 KHZ SOUNDING EQUIPMENT.

TIDE GAGE LOCATED AT BN '55'

HORIZONTAL DATUM NAD 1983.

NAVIGATION AIDS LOCATED WITH SURVEY VESSEL. ACCURACY PLUS/MINUS 3 METERS.

BN '55' 2547376 329970

SYMBOL	DESCRIPTIONS	DATE	APPROVED

REVISIONS

U.S. ARMY ENGINEER DISTRICT
CORPS OF ENGINEERS
WILMINGTON, NORTH CAROLINA

ATLANTIC INTRACOASTAL WATERWAY
BETWEEN
NORFOLK, VA. AND THE ST.JOHNS RIVER, FLA. (WILMINGTON DISTRICT)

US ARMY CORPS OF ENGINEERS

TANGENT C SECTION II
(SAUNDERS CREEK CROSSING)

SURVEYED BY: WW
DRAWN BY: GG
CHECKED BY:
SUBMITTED BY:
CHIEF, CONSTRUCTION OPERATIONS DIV.
APPROVED BY:
COL., CORPS OF ENGINEERS

SCALE: 1:2000
DATE: 28-AUG-97
MAP NO.AIWW BFT-CFR 105-97-71

PLATE NUMBER:

SURVEYED: 25-AUG-97
SHEET OF

NAV/BANK/SURVEYS/AIWW/BFTCFR/TC237.CD - .XS - TC237.DGN

.../aiww/bftcfr/1997/dgn/tc237.dgn Aug. 01, 2001 08:34:02