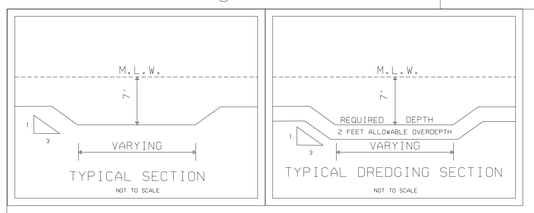

NOTES:

SOUNDINGS ARE EXPRESSED IN FEET AND TENTHS AND REFER TO LOCAL M.L.W..
PROJECT SURVEYED WITH DISTRICT SURVEY VESSEL 'BEAUFORT', USING D.G.P.S.
HORIZONTAL POSITIONING EQUIPMENT AND 200 KHZ SOUNDING EQUIPMENT.

TIDE GAGE LOCATED AT: CAPE LOOKOUT DOCK, BCN #21.

HORIZONTAL DATUM NAD 1983

NAVIGATION AIDS LOCATED BY SURVEY VESSEL, ACCURACY +/- 3 METERS.

NUN	#12	2744326	330964
NUN	#14	2745936	331147
CAN	#15	2745830	331449
CAN	#17	2746942	332985

THE INFORMATION DEPICTED ON THIS MAP REPRESENTS THE RESULTS OF SURVEYS MADE ON THE DATE INDICATED AND CAN ONLY BE CONSIDERED AS INDICATING THE GENERAL CONDITIONS EXISTING AT THAT TIME.

THIS PROJECT WAS DESIGNED BY THE WILMINGTON DISTRICT OF THE U.S. ARMY CORPS OF ENGINEERS. THE INITIALS OR SIGNATURES AND REGISTRATION DESIGNATIONS OF INDIVIDUALS APPEAR ON THESE PROJECT DOCUMENTS WITHIN THE SCOPE OF THEIR EMPLOYMENT AS REQUIRED BY ER 1110-1-8152.

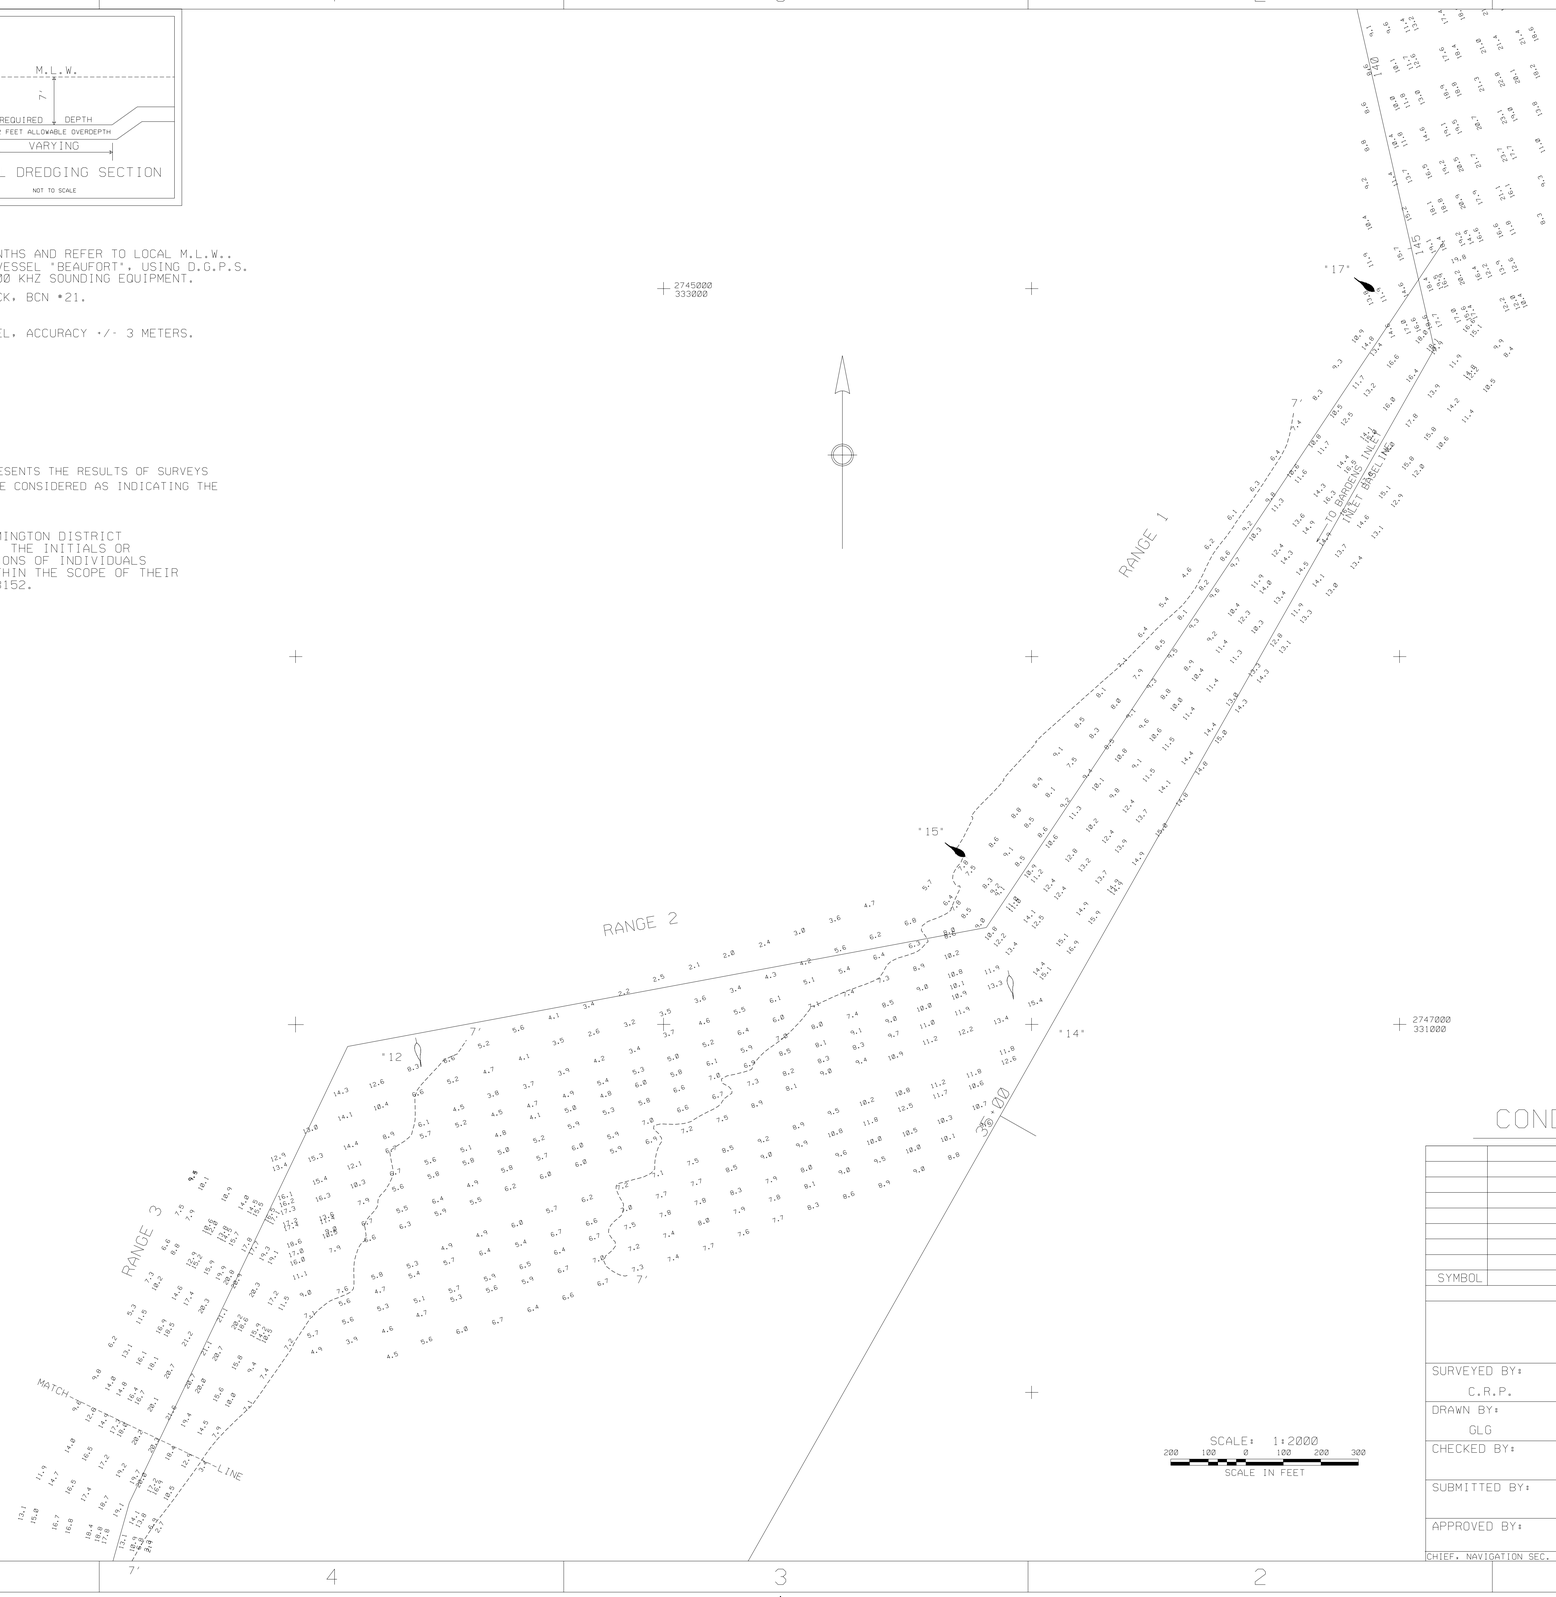

SCALE: 1:2000

200 100 0 100 200 300

SCALE IN FEET

CONDITION SURVEY

SYMBOL	DESCRIPTIONS	DATE	APPROVED

REVISIONS

U.S. ARMY ENGINEER DISTRICT
CORPS OF ENGINEERS
WILMINGTON, NORTH CAROLINA

SURVEYED BY: C.R.P.

DRAWN BY: GLG

CHECKED BY:

SUBMITTED BY:

APPROVED BY:

CHIEF, NAVIGATION SEC.

CHANNEL FROM BACK SOUND TO LOOKOUT BIGHT, N.C.

US ARMY CORPS OF ENGINEERS

BARDEN'S INLET

RANGES 1-3

SCALE: 1:2000

DATE: 20-JUNE-2000

MAP FILE NO. LH 105-00-2

PLATE NUMBER:

SURVEYED: 13-15-JUNE-2000

SHEET OF

INLETS/BARDENS/2000/BARD166.DGN/.CO/BARR1166.XST/BARR2166.XST/BARR3166.XST

.../bardens/2000/bard166.dgn Aug. 01, 2001 14:49:11