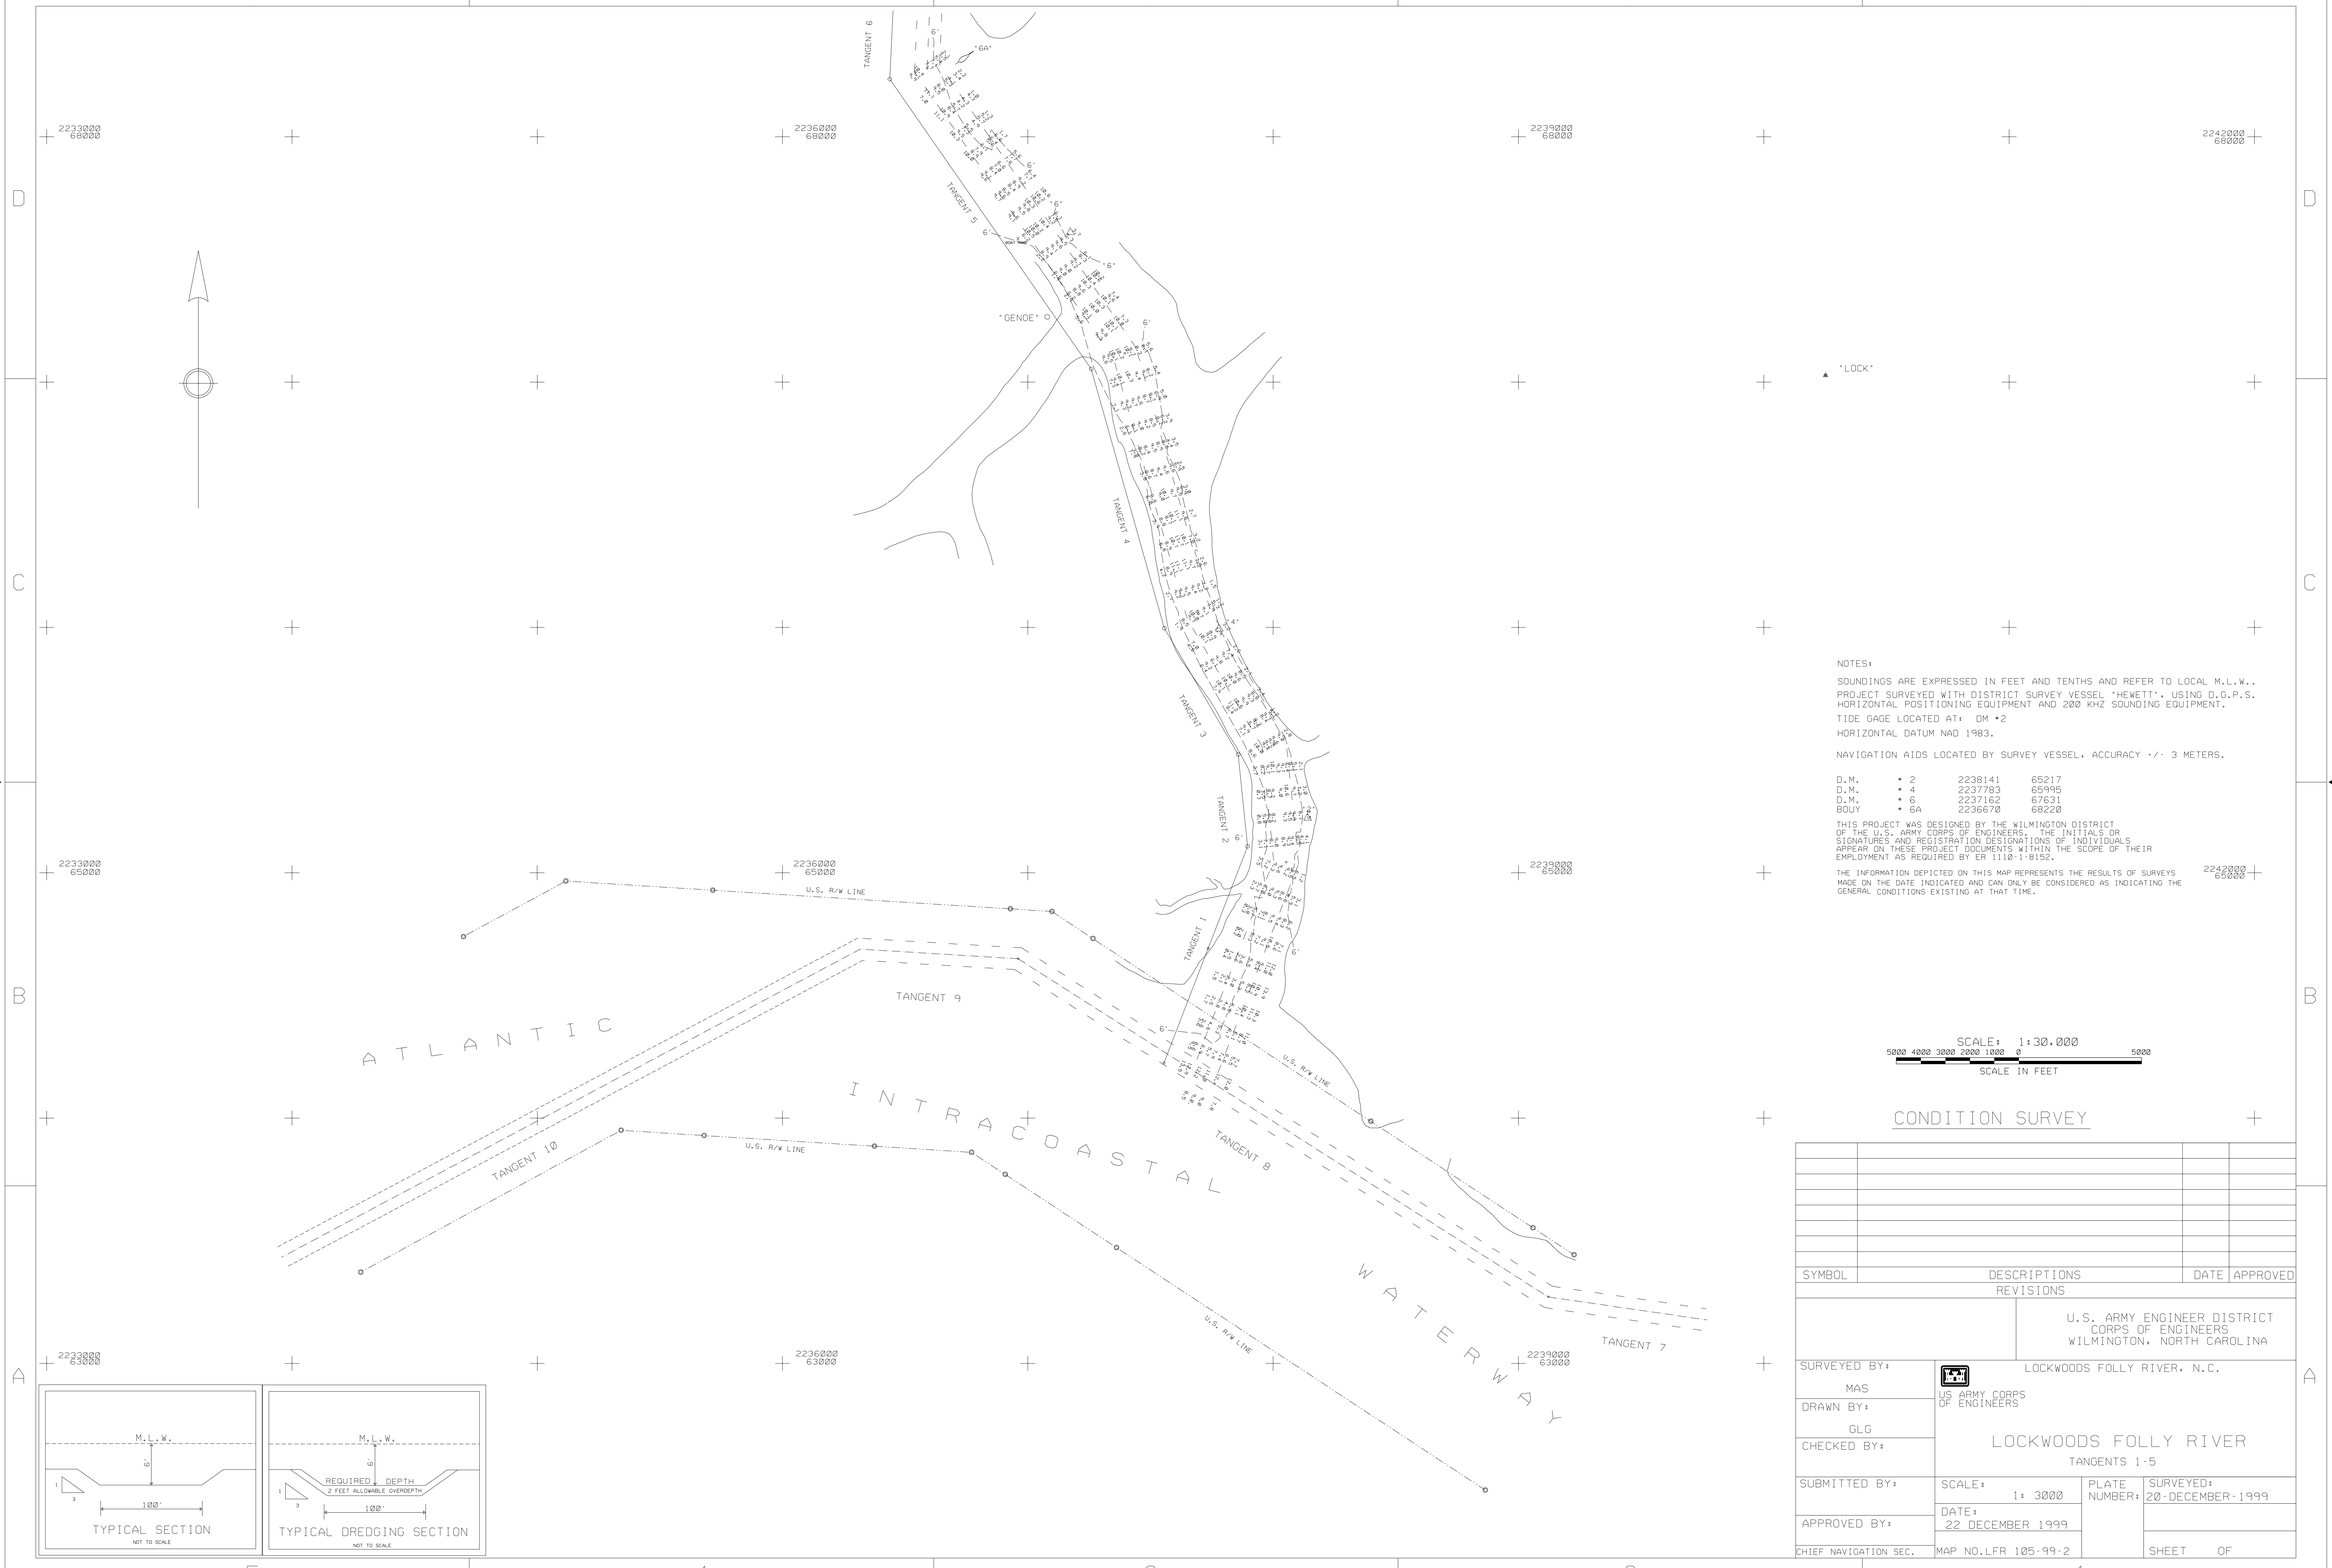

NOTES:

SOUNDINGS ARE EXPRESSED IN FEET AND TENTHS AND REFER TO LOCAL M.L.W..

PROJECT SURVEYED WITH DISTRICT SURVEY VESSEL 'HEWETT', USING D.G.P.S. HORIZONTAL POSITIONING EQUIPMENT AND 200 KHZ SOUNDING EQUIPMENT.

TIDE GAGE LOCATED AT: DM #2

HORIZONTAL DATUM NAD 1983.

NAVIGATION AIDS LOCATED BY SURVEY VESSEL, ACCURACY +/- 3 METERS.

D.M.	# 2	2238141	65217
D.M.	# 4	2237783	65995
D.M.	# 6	2237162	67631
BOUY	# 6A	2236670	68220

THIS PROJECT WAS DESIGNED BY THE WILMINGTON DISTRICT OF THE U.S. ARMY CORPS OF ENGINEERS. THE INITIALS OR SIGNATURES AND REGISTRATION DESIGNATIONS OF INDIVIDUALS APPEAR ON THESE PROJECT DOCUMENTS WITHIN THE SCOPE OF THEIR EMPLOYMENT AS REQUIRED BY ER 1110-1-8152.

THE INFORMATION DEPICTED ON THIS MAP REPRESENTS THE RESULTS OF SURVEYS MADE ON THE DATE INDICATED AND CAN ONLY BE CONSIDERED AS INDICATING THE GENERAL CONDITIONS EXISTING AT THAT TIME.

SCALE: 1:30,000

5000 4000 3000 2000 1000 0 5000

SCALE IN FEET

CONDITION SURVEY

SYMBOL	DESCRIPTIONS	DATE	APPROVED

REVISIONS

U.S. ARMY ENGINEER DISTRICT
CORPS OF ENGINEERS
WILMINGTON, NORTH CAROLINA

US ARMY CORPS OF ENGINEERS

LOCKWOODS FOLLY RIVER, N.C.

LOCKWOODS FOLLY RIVER

TANGENTS 1-5

SURVEYED BY: MAS			
DRAWN BY: GLG			
CHECKED BY:			
SUBMITTED BY:	SCALE: 1: 3000	PLATE NUMBER:	SURVEYED: 20-DECEMBER-1999
APPROVED BY:	DATE: 22 DECEMBER 1999		
CHIEF NAVIGATION SEC.	MAP NO.LFR 105-99-2		SHEET OF

LFR/1999/LFR1-5354.CO/LFR1.XST THRU LFR5.XST/LFR354.DGN

g:/lfr/1999/lfr354.dgn Aug. 02, 2001 14:36:08