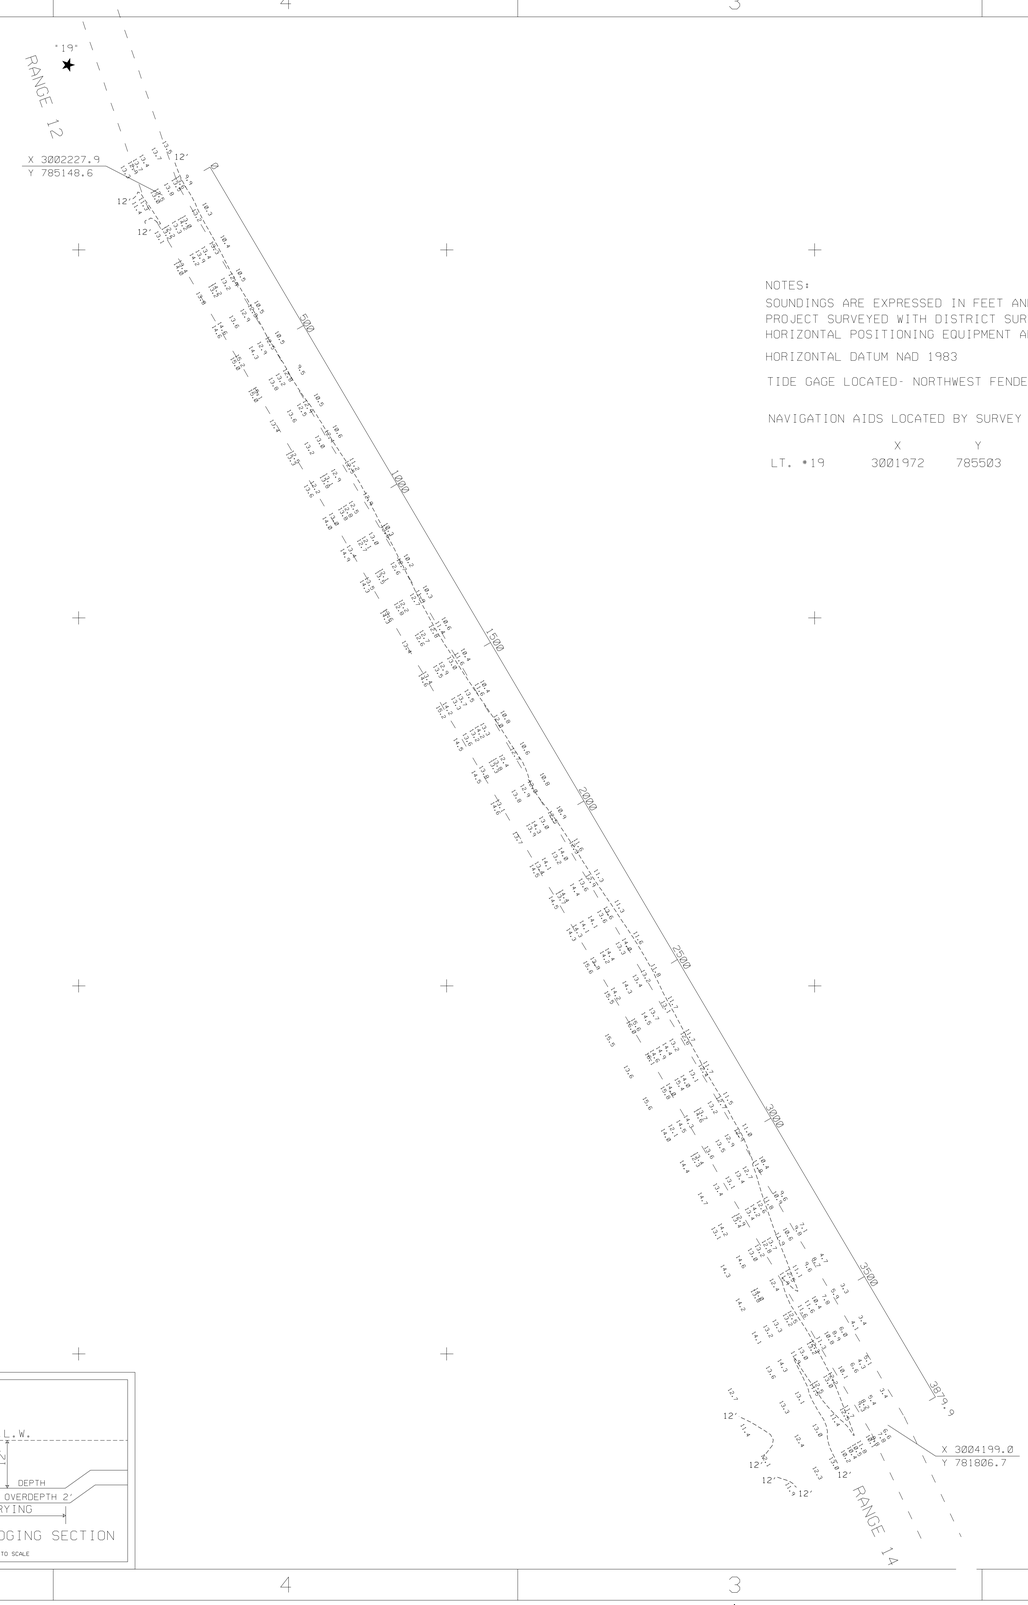

NOTES:
SOUNDINGS ARE EXPRESSED IN FEET AND TENTHS AND REFER TO LOCAL M.L.W..
PROJECT SURVEYED WITH DISTRICT SURVEY VESSEL "BEAUFORT", USING D.G.P.S.
HORIZONTAL POSITIONING EQUIPMENT AND 200 KHZ SOUNDING EQUIPMENT.

HORIZONTAL DATUM NAD 1983

TIDE GAGE LOCATED- NORTHWEST FENDER ROANOKE SOUND BRIDGE

NAVIGATION AIDS LOCATED BY SURVEY VESSEL, ACCURACY +/- 3 METERS

	X	Y
LT. #19	3001972	785503

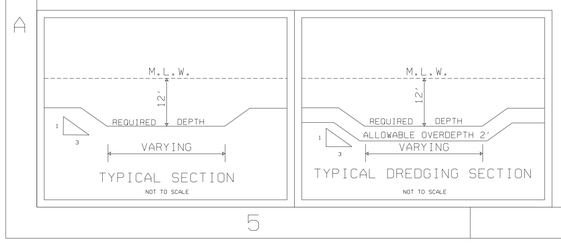

CONDITION SURVEY

SYMBOL	DESCRIPTIONS	DATE	APPROVED
	REVISIONS		

U.S. ARMY ENGINEER DISTRICT
CORPS OF ENGINEERS
WILMINGTON, NORTH CAROLINA

MANTEO (SHALLOWBAG) BAY, NORTH CAROLINA

US ARMY CORPS
OF ENGINEERS

MANTEO TO OLD HOUSE CHANNEL
RANGE 13

SURVEYED BY: C.R.P.
DRAWN BY: J.D.J.
CHECKED BY:
SUBMITTED BY:
CHIEF, CONSTRUCTION OPERATIONS DIV.
APPROVED BY:
COL., CORPS OF ENGINEERS

SCALE: 1:2000
DATE: 16 APRIL 1997
MAP FILE NO. MB 105-97-8

PLATE NUMBER:

SURVEYED: 8 APRIL 1997

SHEET OF

/NAV/BANK/SURVEYS/MANTEO/1997/MB0M0.CO. MBR13098.XS. .DGN

g:/manteo/1997/mbr13098.dgn Aug. 02, 2001 09:10:21