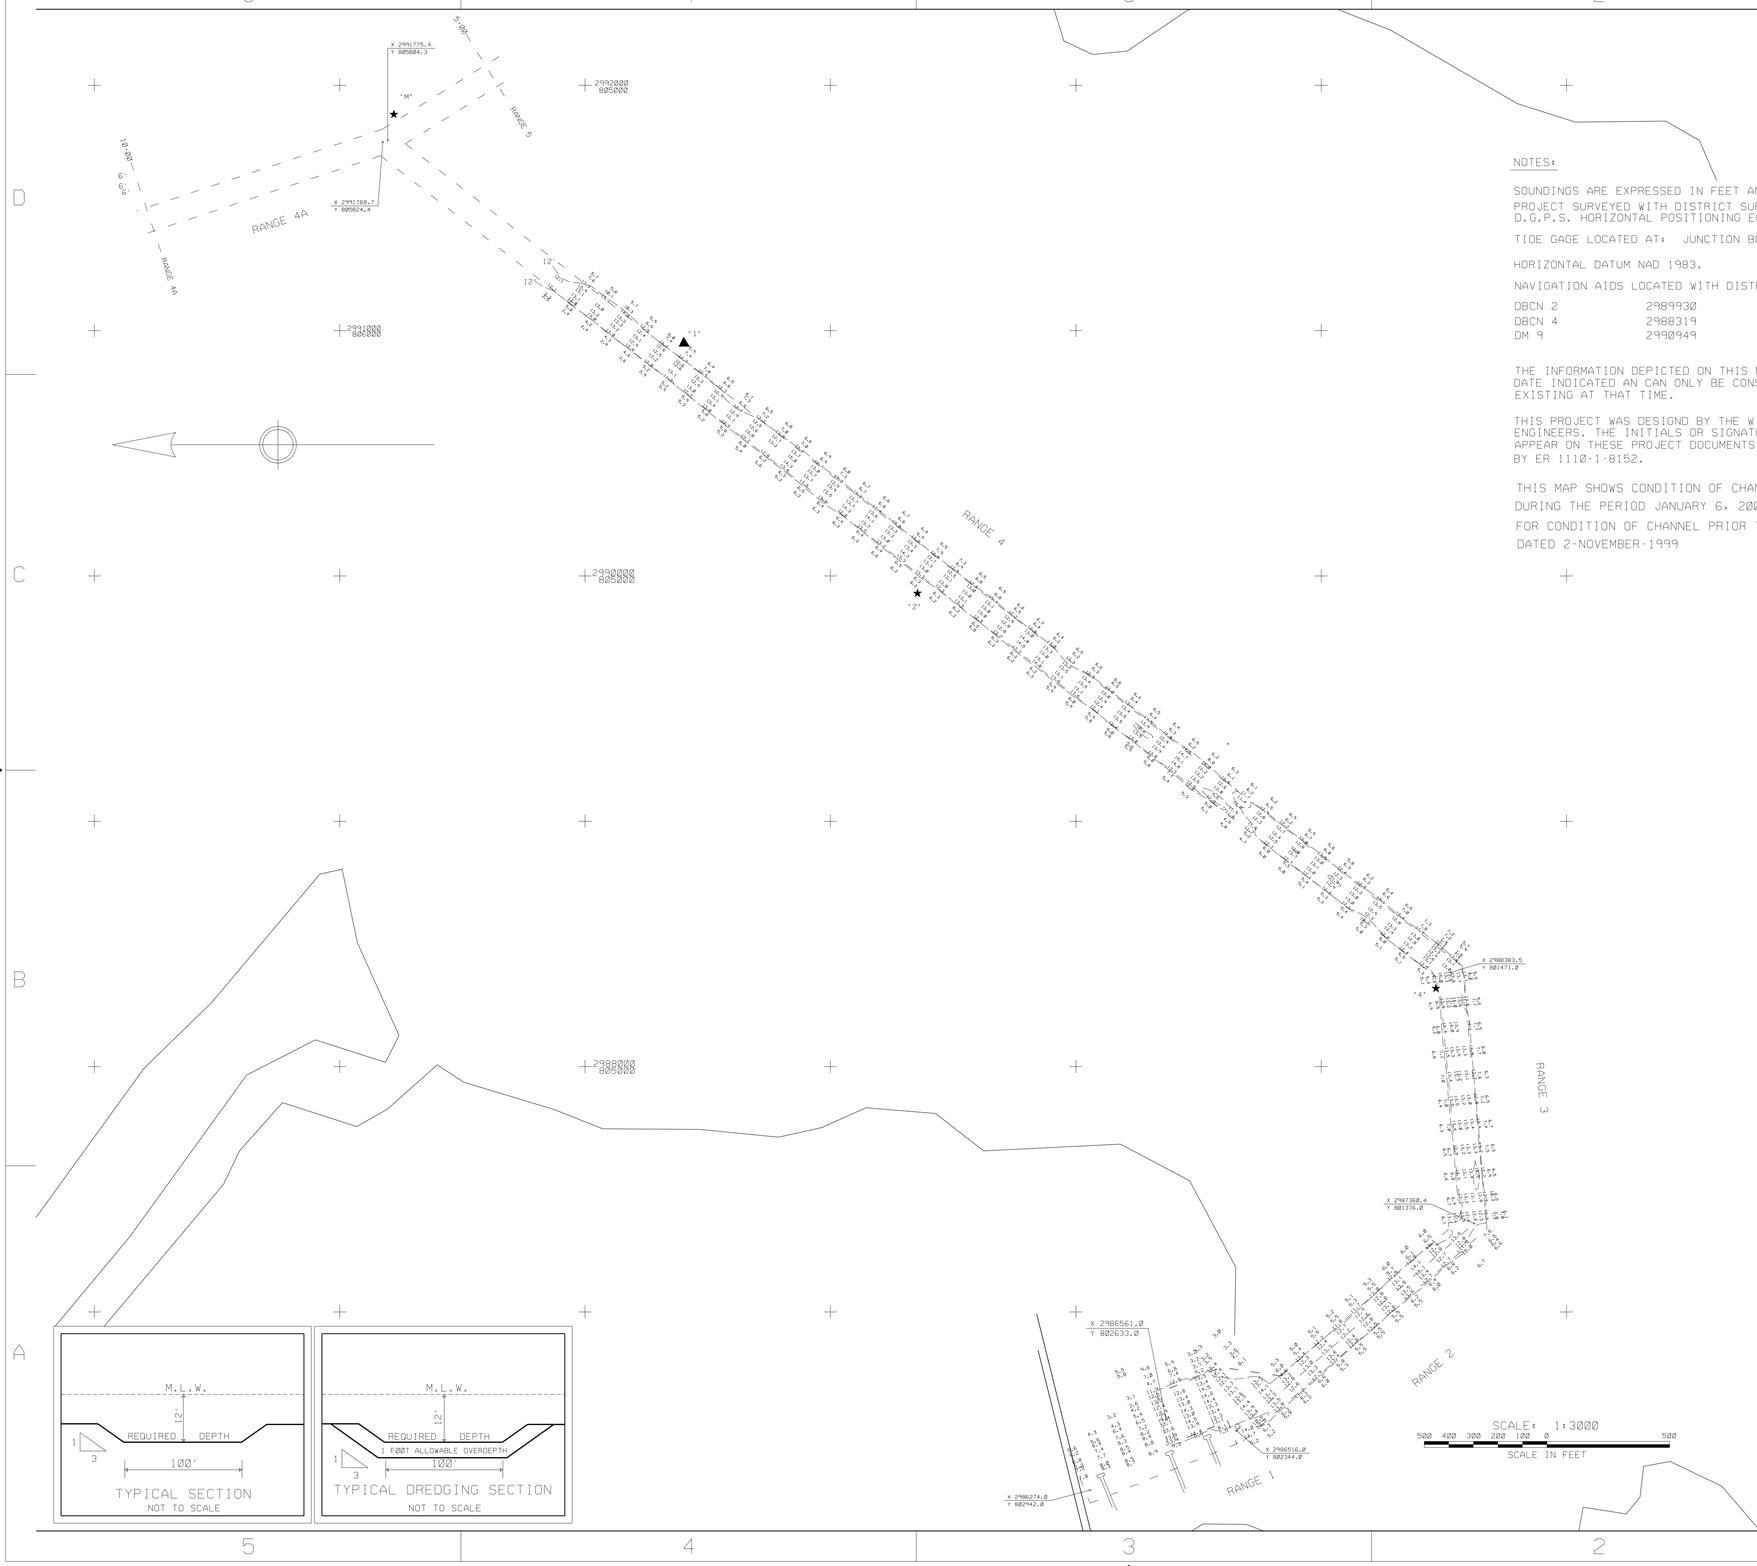

NOTES:

SOUNDINGS ARE EXPRESSED IN FEET AND THENTHS AND REFER TO LOCAL M.L.W..
PROJECT SURVEYED WITH DISTRICT SURVEY VESSEL "HEWETT", USING
D.G.P.S. HORIZONTAL POSITIONING EQUIPMENT AND 200 KHZ SOUNDING EQUIPMENT.

TIDE GAGE LOCATED AT: JUNCTION BCN.

HORIZONTAL DATUM NAD 1983.

NAVIGATION AIDS LOCATED WITH DISTRICT SURVEY VESSEL, ACCURACY +/- 3 METERS.

DBCN 2	2989930	803644
DBCN 4	2988319	801532
DM 9	2990949	804597

THE INFORMATION DEPICTED ON THIS MAP REPRESENTS THE RESULT OF SURVEYS MADE ON THE DATE INDICATED AN CAN ONLY BE CONSIDERED AS INDICATING THE GENERAL CONDITIONS EXISTING AT THAT TIME.

THIS PROJECT WAS DESIGND BY THE WILMINGTON DISTRICT OF THE U.S. ARMY CORPS OF ENGINEERS. THE INITIALS OR SIGNATURES AND REGISTRATION DESIGNATIONS OF INDIVIDUALS APPEAR ON THESE PROJECT DOCUMENTS WITHIN THE SCOPE OF THEIR EMPLOYMENT AS REQUIRED BY ER 1110-1-8152.

THIS MAP SHOWS CONDITION OF CHANNEL AFTER DREDGING BY THE DREDGE MARION,
DURING THE PERIOD JANUARY 6, 2000 THRU FEBRUARY 6, 2000.
FOR CONDITION OF CHANNEL PRIOR TO DREDGING SEE MAP FILE NO. 105-99-40
DATED 2-NOVEMBER-1999

SYMBOL	DESCRIPTIONS	DATE	APPROVED
	REVISIONS		

U.S. ARMY ENGINEER DISTRICT
CORPS OF ENGINEERS
WILMINGTON, NORTH CAROLINA

MANTEO (SHALLOWBAG BAY) NORTH CAROLINA

US ARMY CORPS OF ENGINEERS

RANGES 1 THRU 4

SURVEYED BY: MAS	SCALE: 1:3000	PLATE NUMBER:	SURVEYED: 2-FEBRUARY-2000
DRAWN BY: GILGO	DATE: 7-FEBRUARY-2000		
CHECKED BY:	MAP FILE NO. MB 105-00-8		SHEET OF
SUBMITTED BY:			
APPROVED BY:			
CHIEF NAVIGATION SEC.			

MANTEO/2000/R1-4033.CO/R1033.XST,R2033.XST,R3033.XST,R4033.XST/MAN034AD.DGN

g:/manteo/2000/man034ad.dgn Aug. 02, 2001 08:22:38