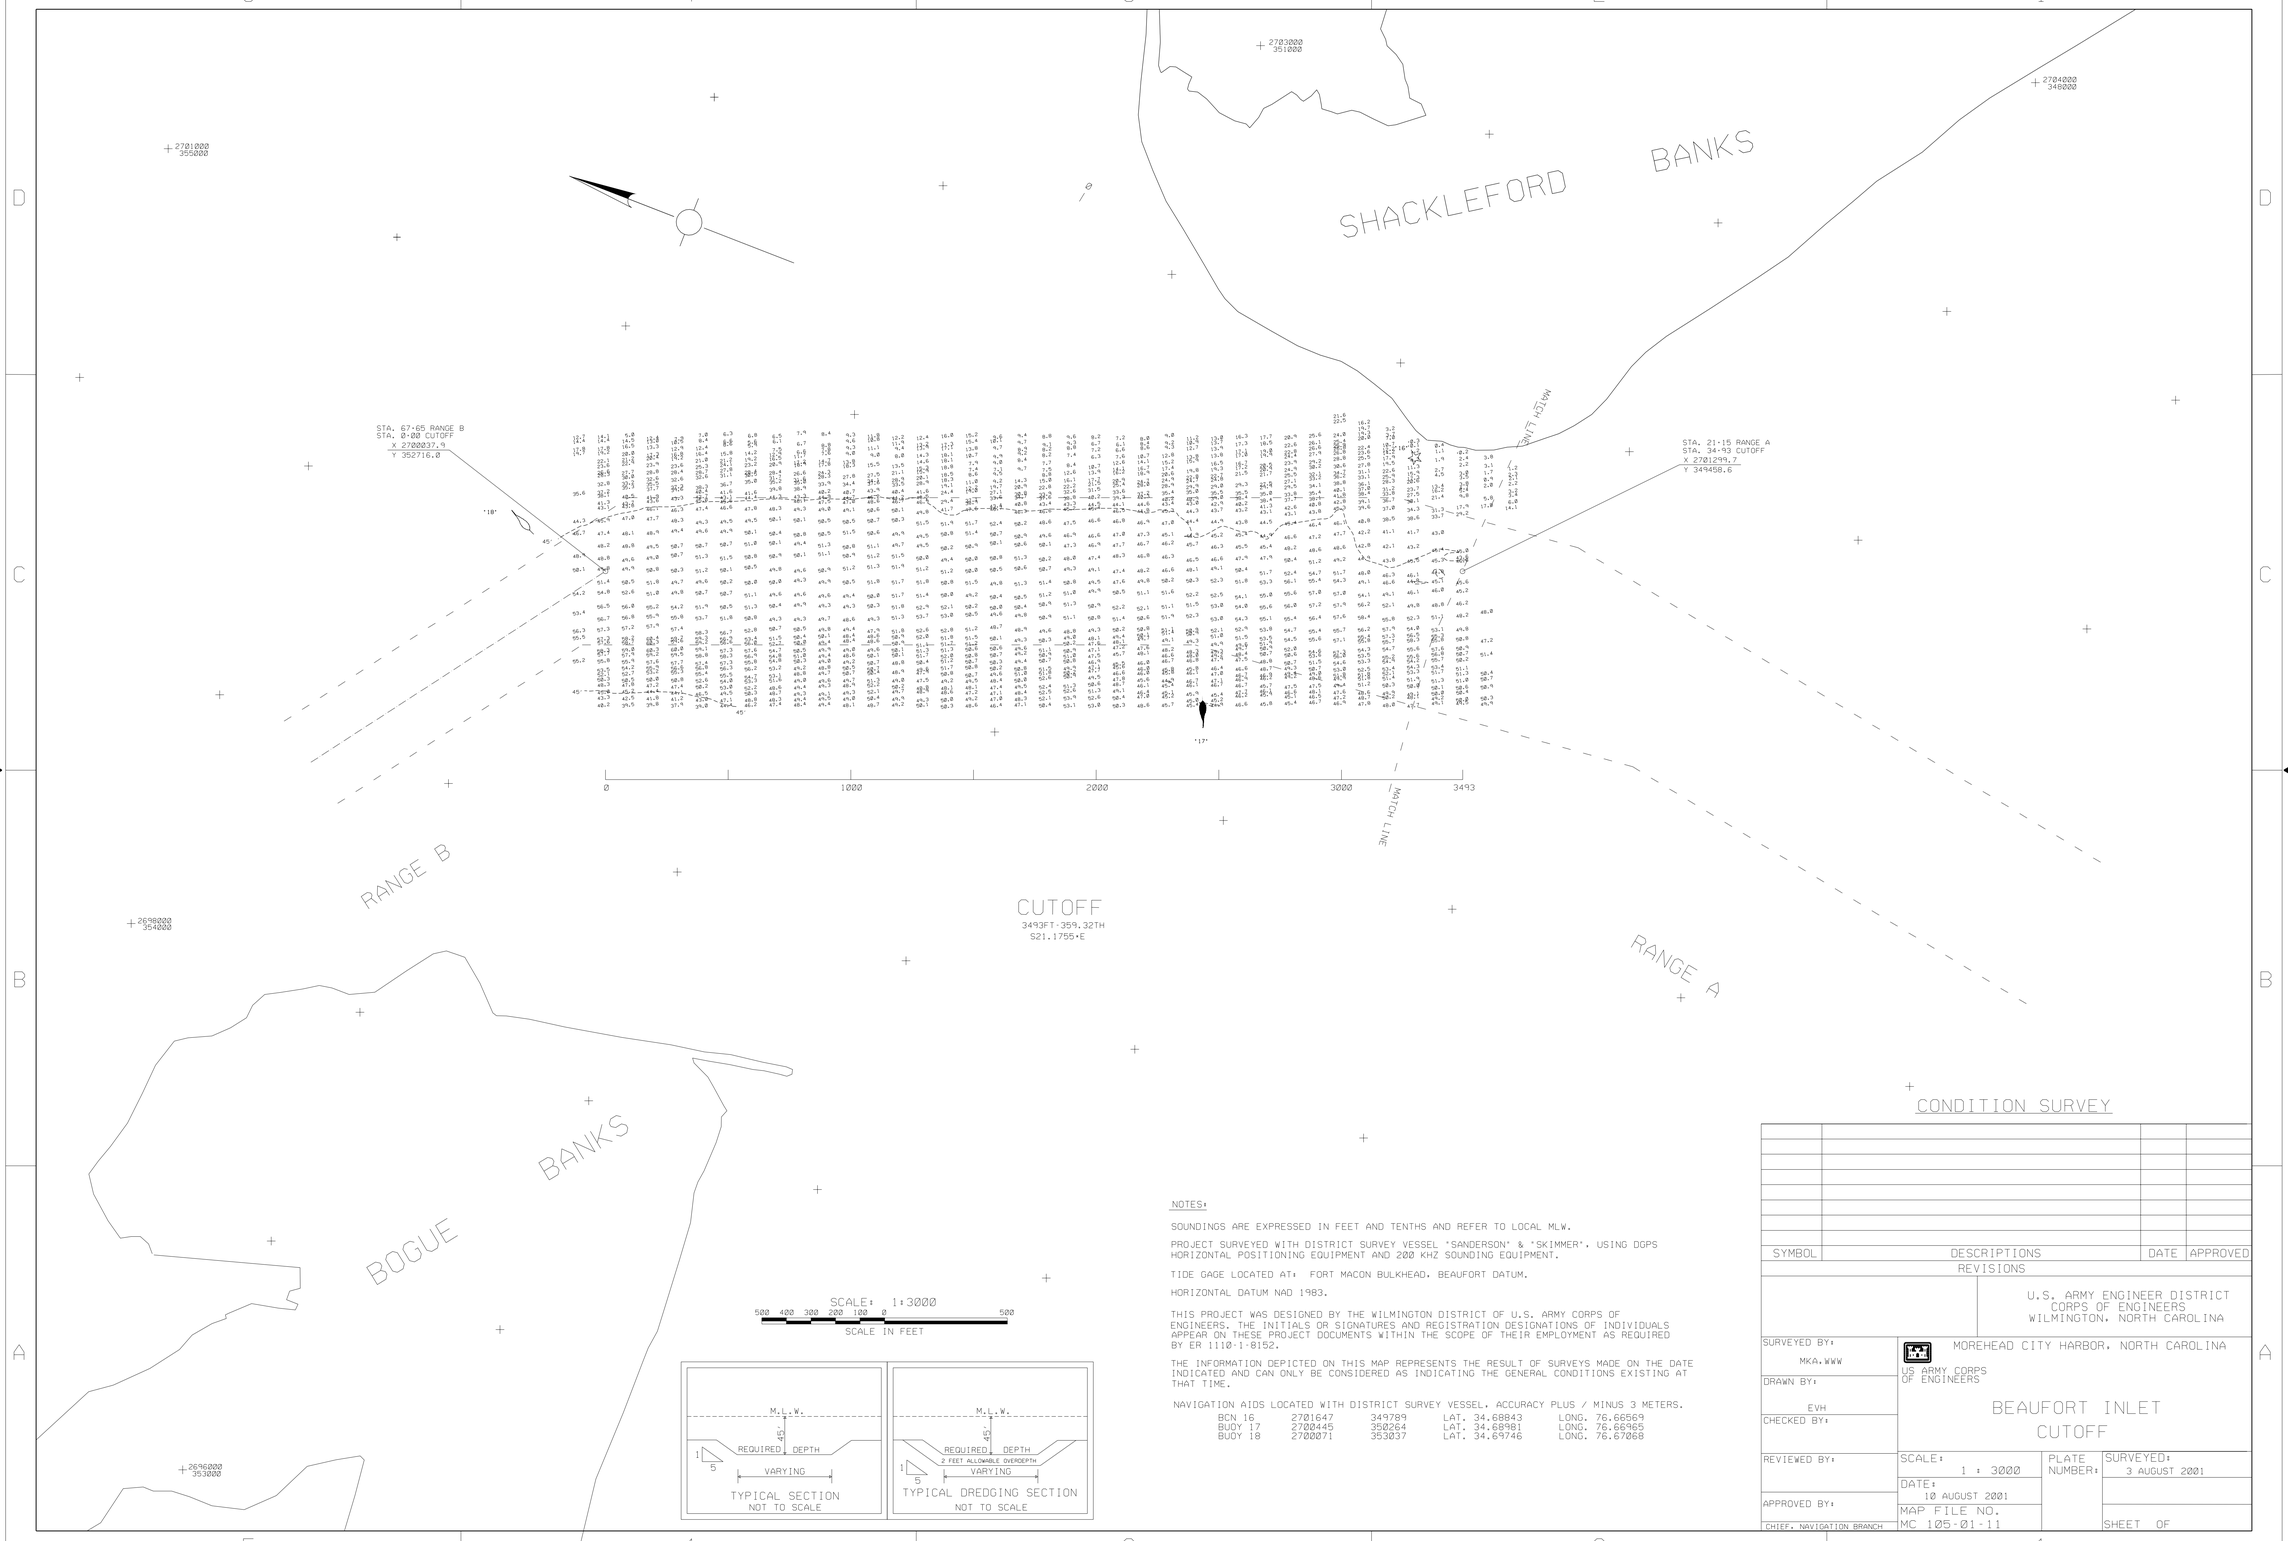

NOTES:

SOUNDINGS ARE EXPRESSED IN FEET AND TENTHS AND REFER TO LOCAL MLW.

PROJECT SURVEYED WITH DISTRICT SURVEY VESSEL 'SANDERSON' & 'SKIMMER', USING DGPS HORIZONTAL POSITIONING EQUIPMENT AND 200 KHZ SOUNDING EQUIPMENT.

TIDE GAGE LOCATED AT: FORT MACON BULKHEAD, BEAUFORT DATUM.

HORIZONTAL DATUM NAD 1983.

THIS PROJECT WAS DESIGNED BY THE WILMINGTON DISTRICT OF U.S. ARMY CORPS OF ENGINEERS. THE INITIALS OR SIGNATURES AND REGISTRATION DESIGNATIONS OF INDIVIDUALS APPEAR ON THESE PROJECT DOCUMENTS WITHIN THE SCOPE OF THEIR EMPLOYMENT AS REQUIRED BY ER 1110-1-8152.

THE INFORMATION DEPICTED ON THIS MAP REPRESENTS THE RESULT OF SURVEYS MADE ON THE DATE INDICATED AND CAN ONLY BE CONSIDERED AS INDICATING THE GENERAL CONDITIONS EXISTING AT THAT TIME.

NAVIGATION AIDS LOCATED WITH DISTRICT SURVEY VESSEL, ACCURACY PLUS / MINUS 3 METERS.

BCN 16	2701647	349789	LAT. 34.68843	LONG. 76.66569
BUOY 17	2700445	350264	LAT. 34.68981	LONG. 76.66965
BUOY 18	2700071	353037	LAT. 34.69746	LONG. 76.67068

CONDITION SURVEY

SYMBOL	DESCRIPTIONS	DATE	APPROVED

REVISIONS

U.S. ARMY ENGINEER DISTRICT
CORPS OF ENGINEERS
WILMINGTON, NORTH CAROLINA

SURVEYED BY: MKA.WWW

DRAWN BY: EVH

CHECKED BY:

REVIEWED BY:

APPROVED BY:
CHIEF, NAVIGATION BRANCH

MOREHEAD CITY HARBOR, NORTH CAROLINA

US ARMY CORPS OF ENGINEERS

BEAUFORT INLET
CUTOFF

SCALE: 1 : 3000

DATE: 10 AUGUST 2001

MAP FILE NO. MC 105-01-11

PLATE NUMBER:

SURVEYED: 3 AUGUST 2001

SHEET OF