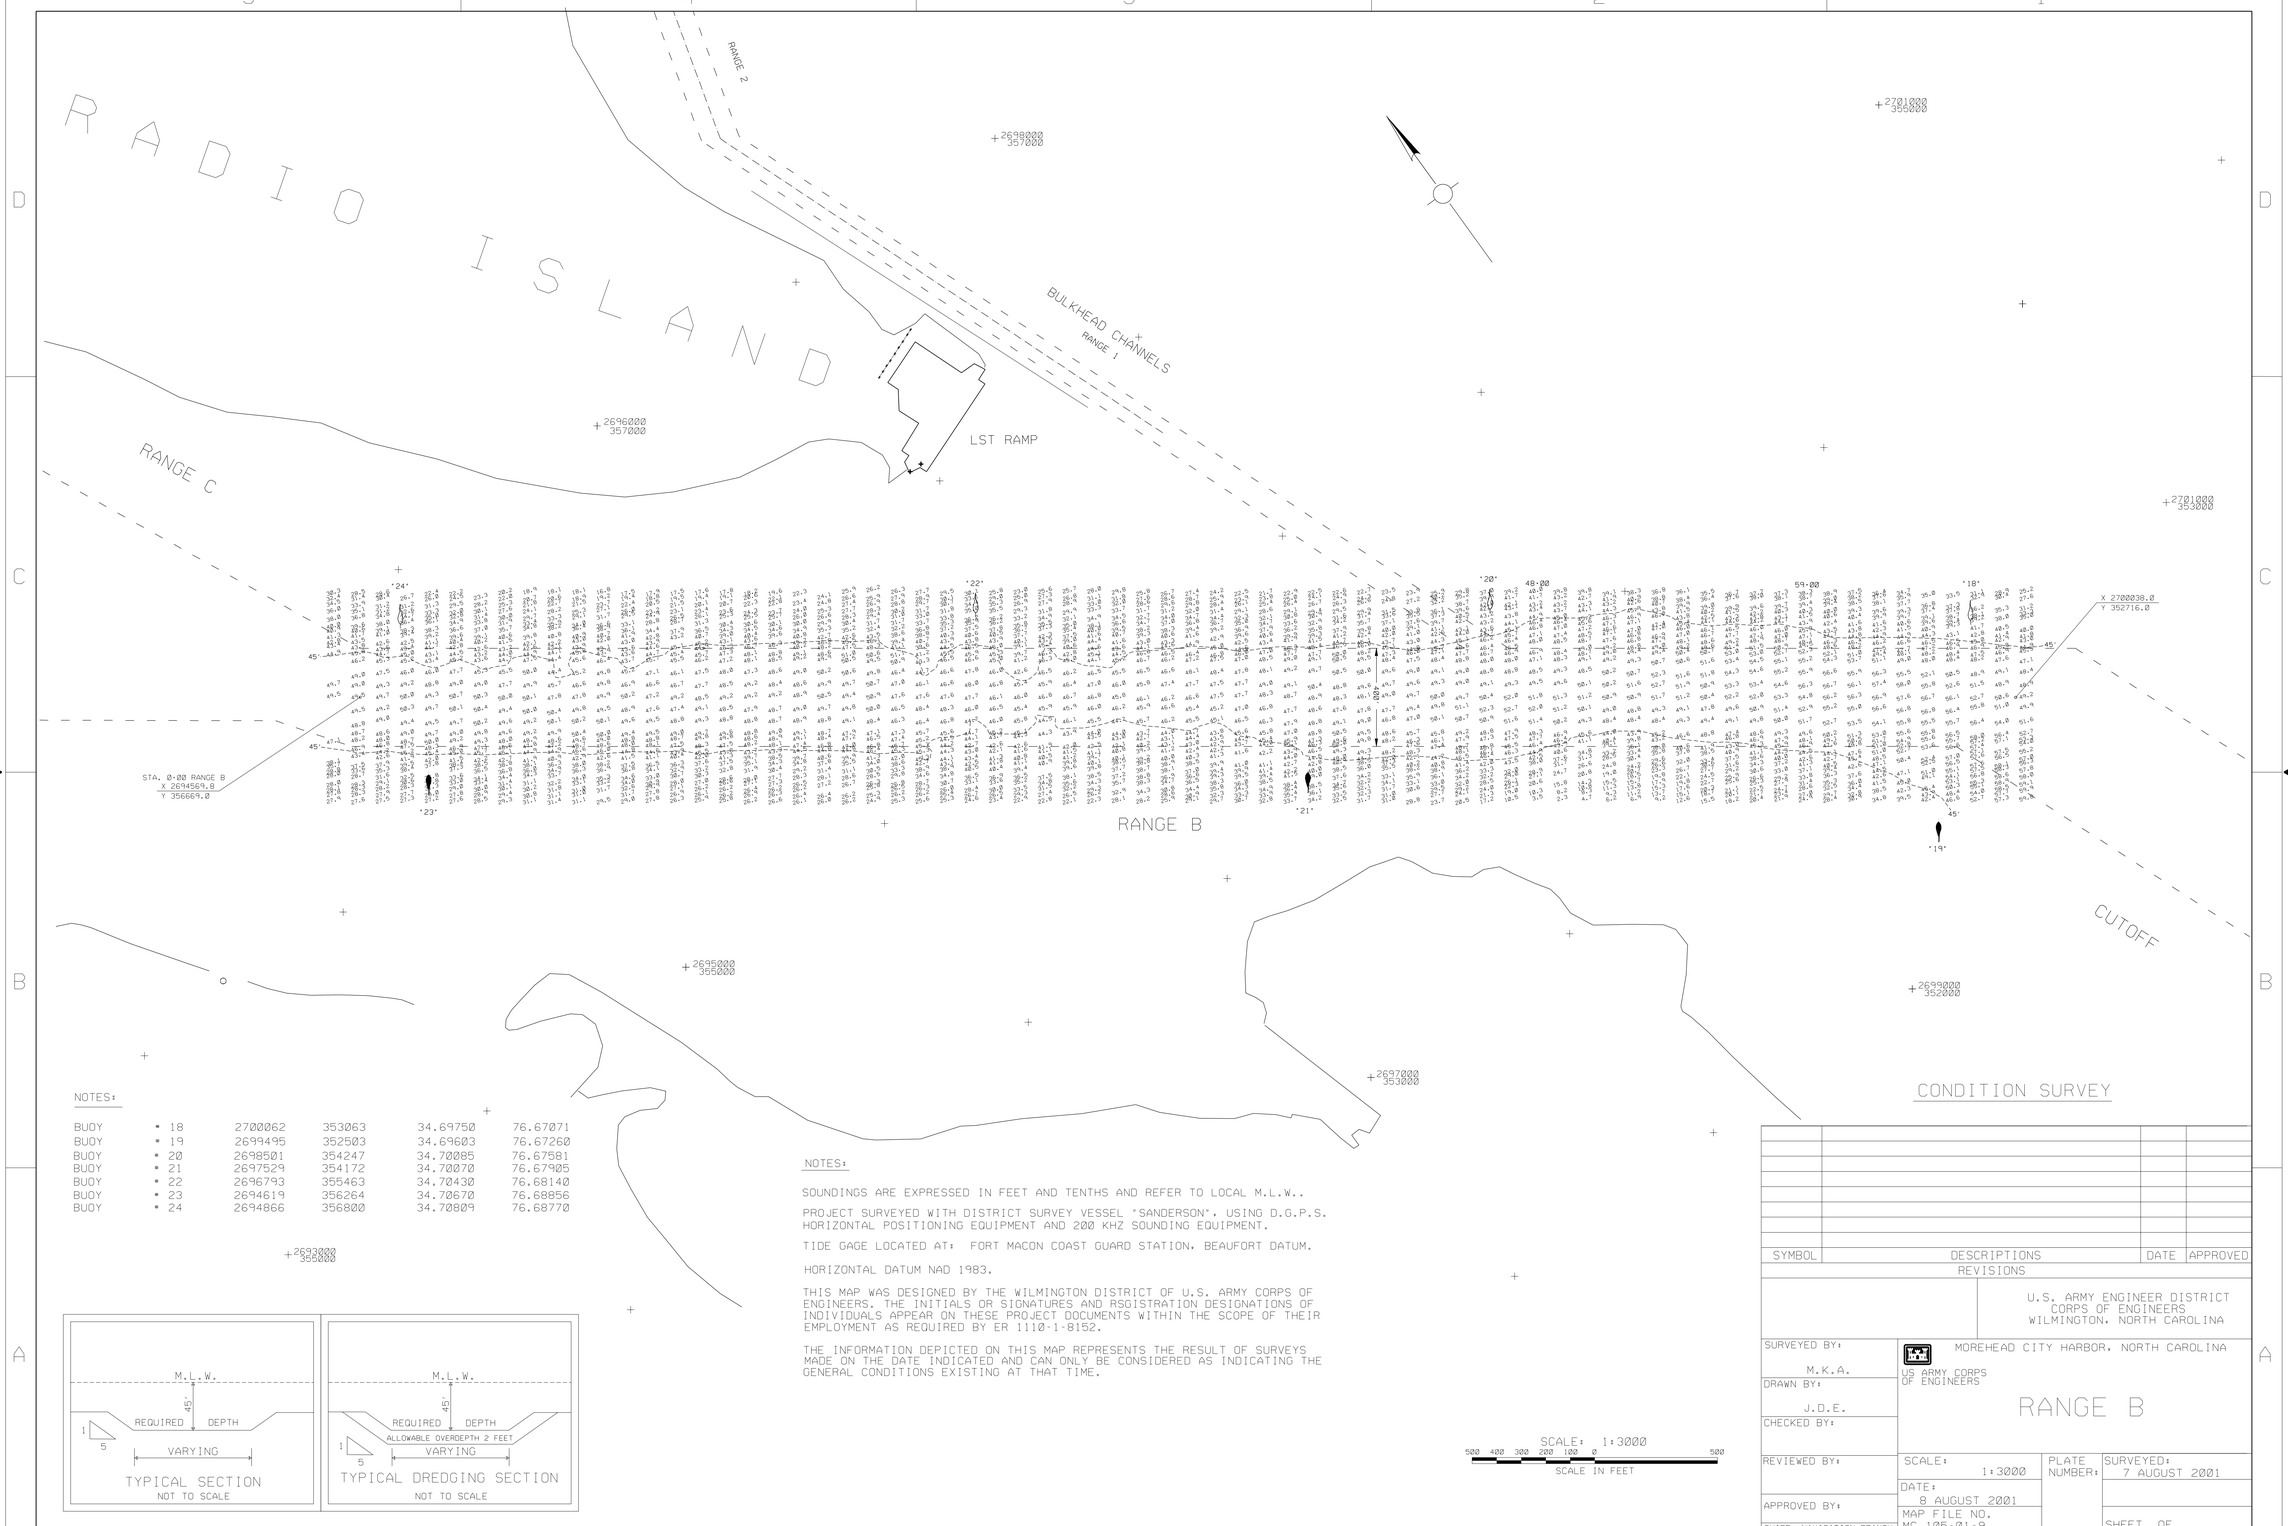

NOTES:

BUOY	• 18	2700062	353063	34.69750	76.67071
BUOY	• 19	2699495	352503	34.69603	76.67260
BUOY	• 20	2698501	354247	34.70085	76.67581
BUOY	• 21	2697529	354172	34.70070	76.67905
BUOY	• 22	2696793	355463	34.70430	76.68140
BUOY	• 23	2694619	356264	34.70670	76.68856
BUOY	• 24	2694866	356800	34.70809	76.68770

NOTES:

SOUNDINGS ARE EXPRESSED IN FEET AND TENTHS AND REFER TO LOCAL M.L.W..

PROJECT SURVEYED WITH DISTRICT SURVEY VESSEL "SANDERSON", USING D.G.P.S. HORIZONTAL POSITIONING EQUIPMENT AND 200 KHZ SOUNDING EQUIPMENT.

TIDE GAGE LOCATED AT: FORT MACON COAST GUARD STATION, BEAUFORT DATUM.

HORIZONTAL DATUM NAD 1983.

THIS MAP WAS DESIGNED BY THE WILMINGTON DISTRICT OF U.S. ARMY CORPS OF ENGINEERS. THE INITIALS OR SIGNATURES AND RSGISTRATION DESIGNATIONS OF INDIVIDUALS APPEAR ON THESE PROJECT DOCUMENTS WITHIN THE SCOPE OF THEIR EMPLOYMENT AS REQUIRED BY ER 1110-1-8152.

THE INFORMATION DEPICTED ON THIS MAP REPRESENTS THE RESULT OF SURVEYS MADE ON THE DATE INDICATED AND CAN ONLY BE CONSIDERED AS INDICATING THE GENERAL CONDITIONS EXISTING AT THAT TIME.

SCALE: 1:3000

500 400 300 200 100 0 500

SCALE IN FEET

CONDITION SURVEY

SYMBOL	DESCRIPTIONS	DATE	APPROVED

REVISIONS

U.S. ARMY ENGINEER DISTRICT
CORPS OF ENGINEERS
WILMINGTON, NORTH CAROLINA

MOREHEAD CITY HARBOR, NORTH CAROLINA

US ARMY CORPS OF ENGINEERS

RANGE B

SURVEYED BY:	M.K.A.
DRAWN BY:	J.D.E.
CHECKED BY:	
REVIEWED BY:	
APPROVED BY:	CHIEF, NAVIGATION BRANCH
SCALE:	1:3000
DATE:	8 AUGUST 2001
MAP FILE NO.	MC 105-01-9
PLATE NUMBER:	
SURVEYED:	7 AUGUST 2001
SHEET	OF

/MHC/2001/RB219CT.CO/.XST/T.DGN

g:/mhc/2001/range-b/rb219cs.dgn Aug. 15, 2001 10:20:21