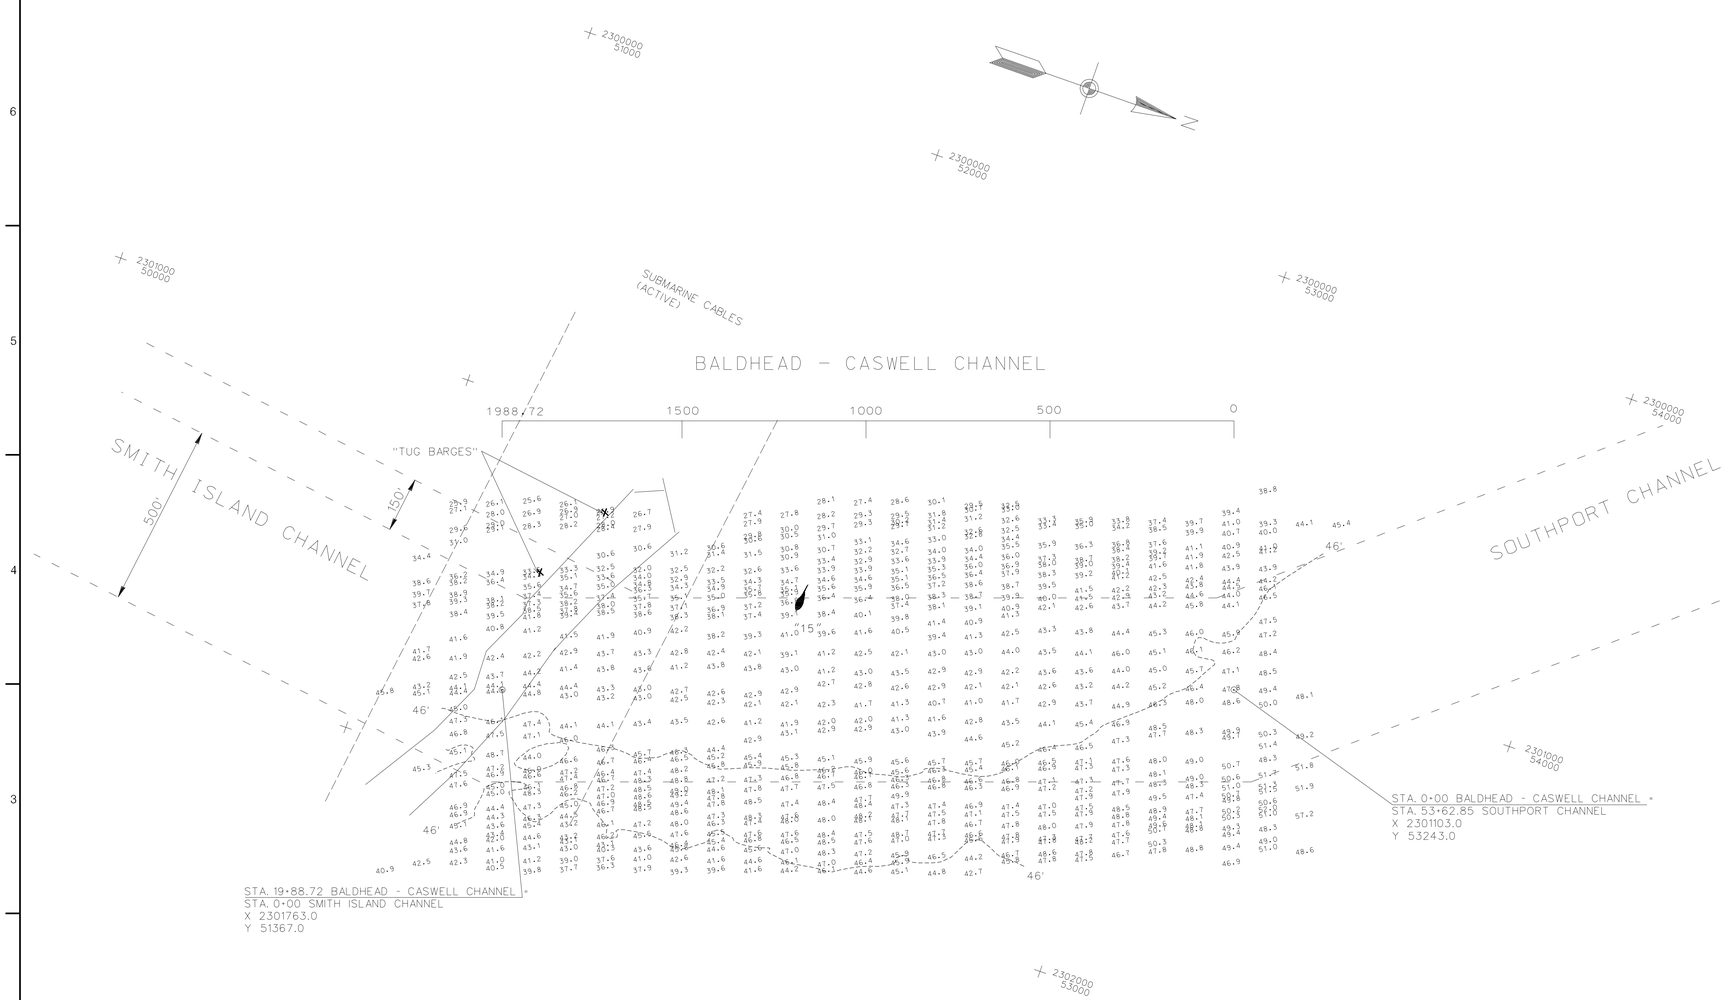

SCALE: 1:2000

500 400 300 200 100 0 500

SCALE IN FEET

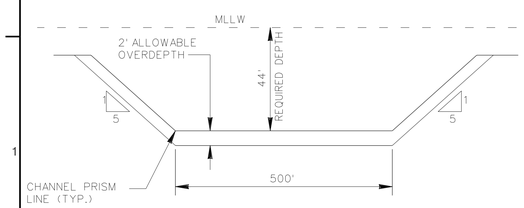

TYPICAL DREDGING SECTION
NOT TO SCALE

NOTES:

HORIZONTAL DATUM NAD 1983.

SOUNDINGS ARE EXPRESSED IN FEET AND TENTHS AND REFER TO MLLW.

PROJECT SURVEYED WITH DISTRICT SURVEY VESSEL "GILLETTE", USING DGPS HORIZONTAL POSITIONING EQUIPMENT AND 200 KHZ SOUNDING EQUIPMENT.

TIDE GAGE LOCATED AT: FORT CASWELL PREACHER'S DOCK (BM TIDAL 5 AND FORT CASWELL 1962).

THE INFORMATION DEPICTED ON THIS MAP REPRESENTS THE RESULT OF SURVEYS MADE ON THE DATE INDICATED AND CAN ONLY BE CONSIDERED AS INDICATING THE GENERAL CONDITIONS EXISTING AT THAT TIME.

NAVIGATION AIDS LOCATED WITH DISTRICT SURVEY VESSEL, ACCURACY PLUS / MINUS 3 METERS.
LT. BUOY • 15 2301310 52048 LAT. 33.88886 LONG. 78.00733

CONDITION SURVEY

US Army Corps of Engineers
Wilmington District

SYMBOL	DESCRIPTION	DATE	APPROVED	SYMBOL	DESCRIPTION	DATE	APPROVED

SURVEYED BY: SV
DRAWN BY: EVH
CHECKED BY:
REVIEWED BY:
DATE: 18 JULY 2001
APPROVED BY: CHIEF, NAVIGATION BRANCH
MAP FILE NO: WH 105-01-84
SURVEYED: 17 JULY 2001
FILE NAME: BCASWELDGN
PLOT SCALE: 1:2000

U.S. ARMY ENGINEER DISTRICT
CORPS OF ENGINEERS
WILMINGTON, NORTH CAROLINA

CONTRACT NO. DACW54-01-C-0012

WILMINGTON HARBOR, NC - 96 ACT
SNOWS MARSH STA. 12+00 THRU BALDHEAD
SHOAL CHANNEL STA. 120+00 DREDGING

BALDHEAD - CASWELL CHANNEL

PLATE NUMBER

SHEET OF

.../bh-cas/ad/bcas198.dgn Jul. 24, 2001 11:35:09