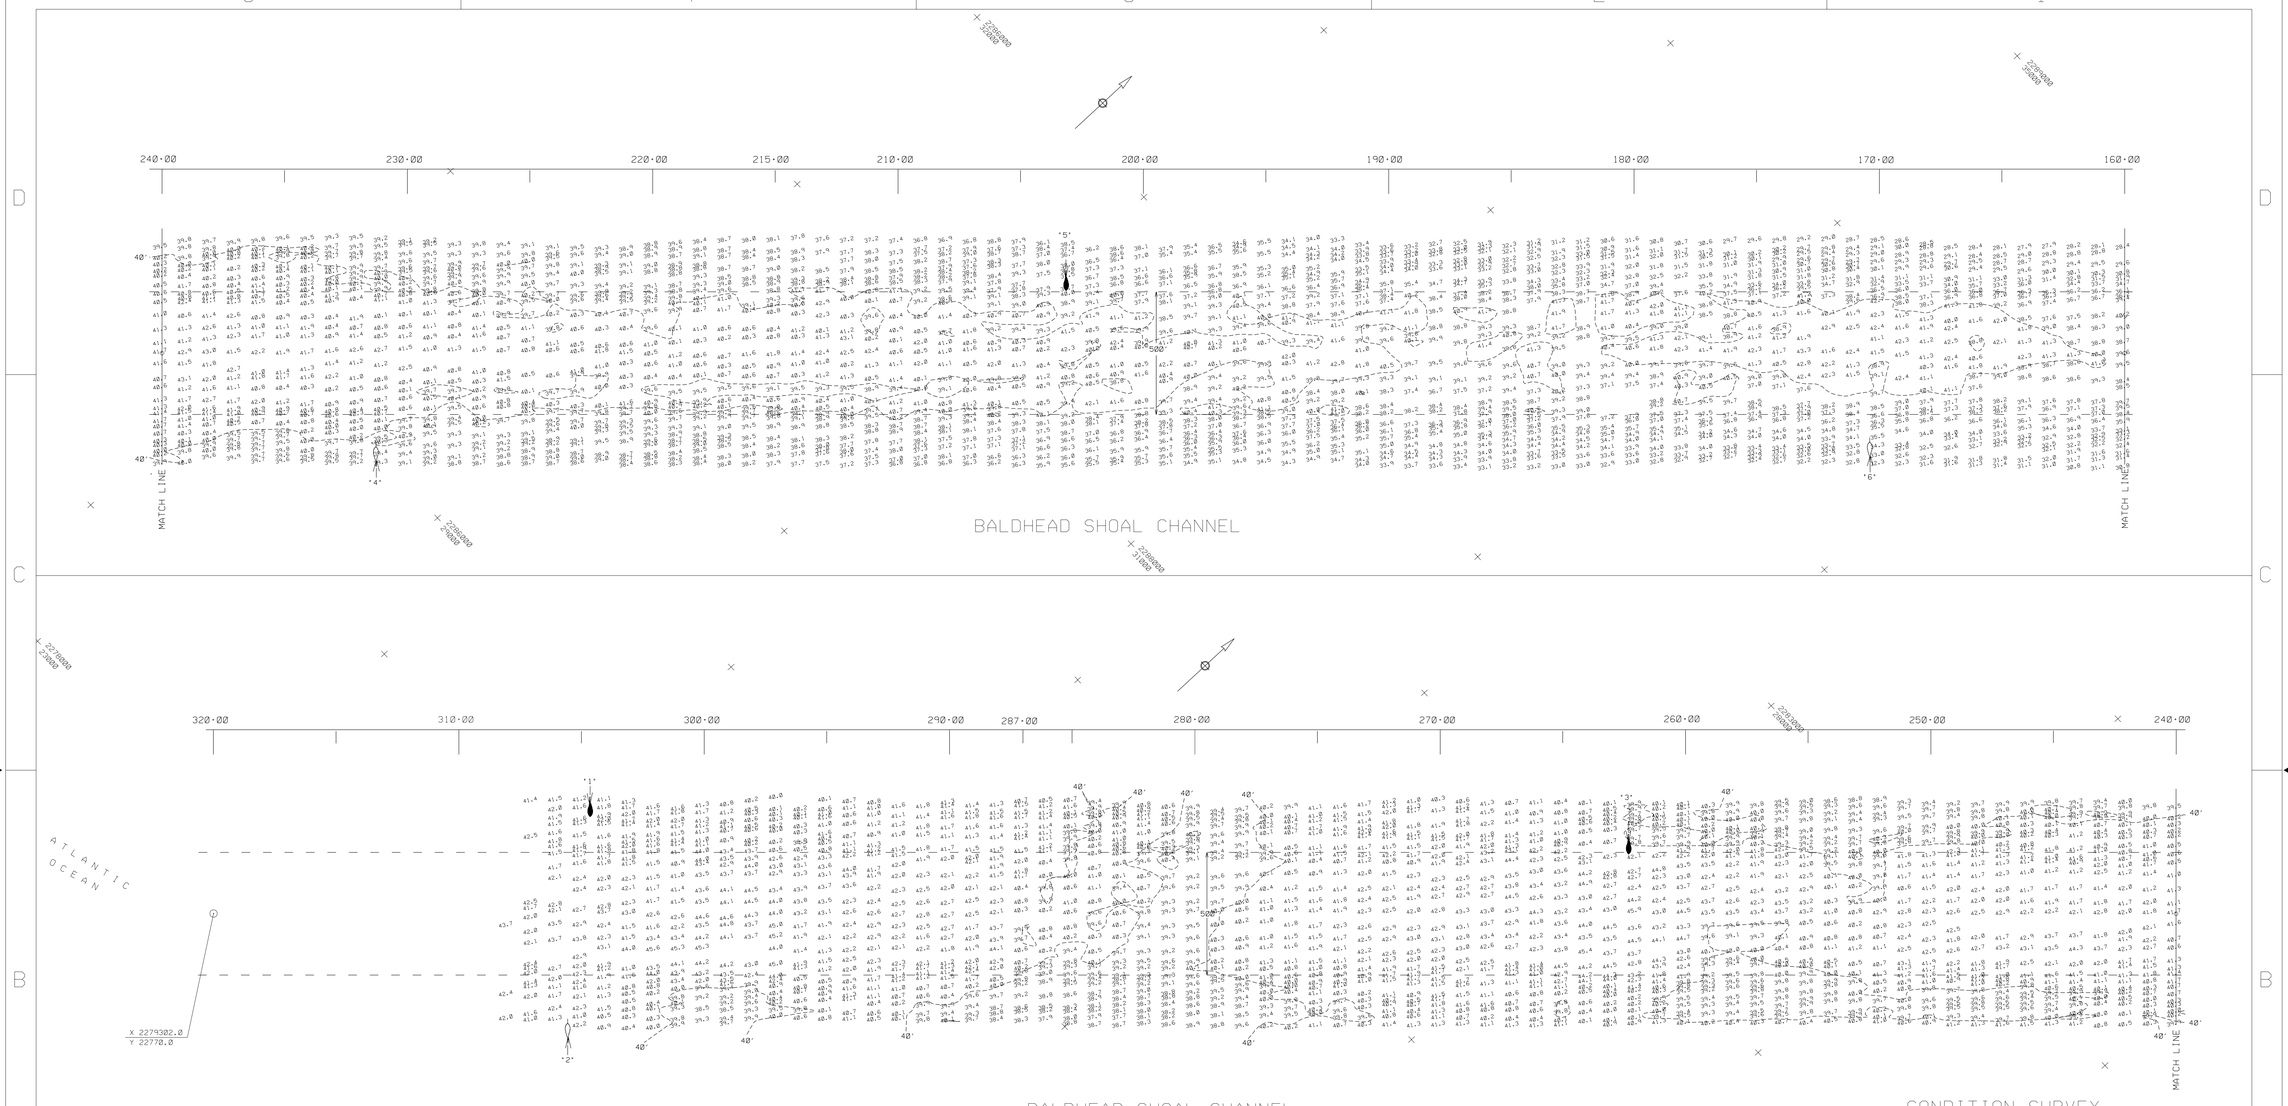

BALDHEAD SHOAL CHANNEL

NOTES:

SOUNDINGS ARE EXPRESSED IN FEET ANDTENTHS AND REFER TO MEAN LOWER LOW WATER (M.L.L.W.)

PROJECT SURVEYED WITH DISTRICT SURVEY VESSEL "GILLETTE", USING RTK GPS FOR HORIZONTAL AND VERTICAL POSITIONING AND 28 KHZ SOUNDING EQUIPMENT.

HORIZONTAL DATUM NAD 1983

THIS PROJECT WAS DESIGNED BY THE WILMINGTON DISTRICT OF THE U.S. ARMY CORPS OF ENGINEERS. THE INITIALS OR SIGNATURES AND REGISTRATION DESIGNATIONS OF INDIVIDUALS APPEAR ON THESE PROJECT DOCUMENTS WITHIN THE SCOPE OF THEIR EMPLOYMENT AS REQUIRED BY ER 1110-1-8152.

THE INFORMATION DEPLICTED ON THIS MAP REPRESENTS THE RESULTS OF SURVEYS MADE ON THE DATE INDICATED AND CAN ONLY BE CONSIDERED AS INDICATING THE GENERAL CONDITIONS EXISTING AT THAT TIME.

NAVIGATION AIDS LOCATED BY SURVEY VESSEL. ACCURACY +/- 3 METERS.

AIDS	NO.	EASTING	NORTHING	LAT	LONG
LT. BUOY	# 1	2280070	24153	33.81279	78.07816
LT. BUOY	# 2	2280598	23536	33.81108	78.07644
LT. BUOY	# 3	2283061	27152	33.82095	78.06822
LT. BUOY	# 4	2285603	29025	33.82603	78.05979
LT. BUOY	# 5	2287077	31497	33.83278	78.05486
LT. BUOY	# 6	2289731	33501	33.83822	78.04606

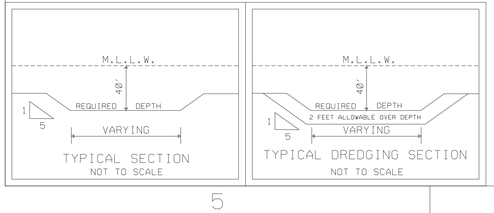

SCALE: 1:3000

500 400 300 200 100 0 500

SCALE IN FEET

CONDITION SURVEY

SYMBOL	DESCRIPTIONS	DATE	APPROVED

REVISIONS

U.S. ARMY ENGINEER DISTRICT
CORPS OF ENGINEERS
WILMINGTON, NORTH CAROLINA

WILMINGTON HARBOR, N.C.

US ARMY CORPS OF ENGINEERS

BALDHEAD SHOAL CHANNEL

(STA. 160·00 - 305·00)

SURVEYED BY: S.V.	SCALE: 1: 3000	PLATE NUMBER:	SURVEYED: 6.7.8 AUGUST 2001
DRAWN BY: J.D.E.	DATE: 14 AUGUST 2001		
CHECKED BY:			
REVIEWED BY:	MAP FILE NO. WH 105-01-94		SHEET OF
APPROVED BY:			
CHIEF, NAVIGATION BRANCH			

/WILHBR/2001/BHS220CS.CD/,XST/,DGN/,DTY

.../3009aaje/wilhbr/bhs220cs.dgn Aug. 15, 2001 09:59:09