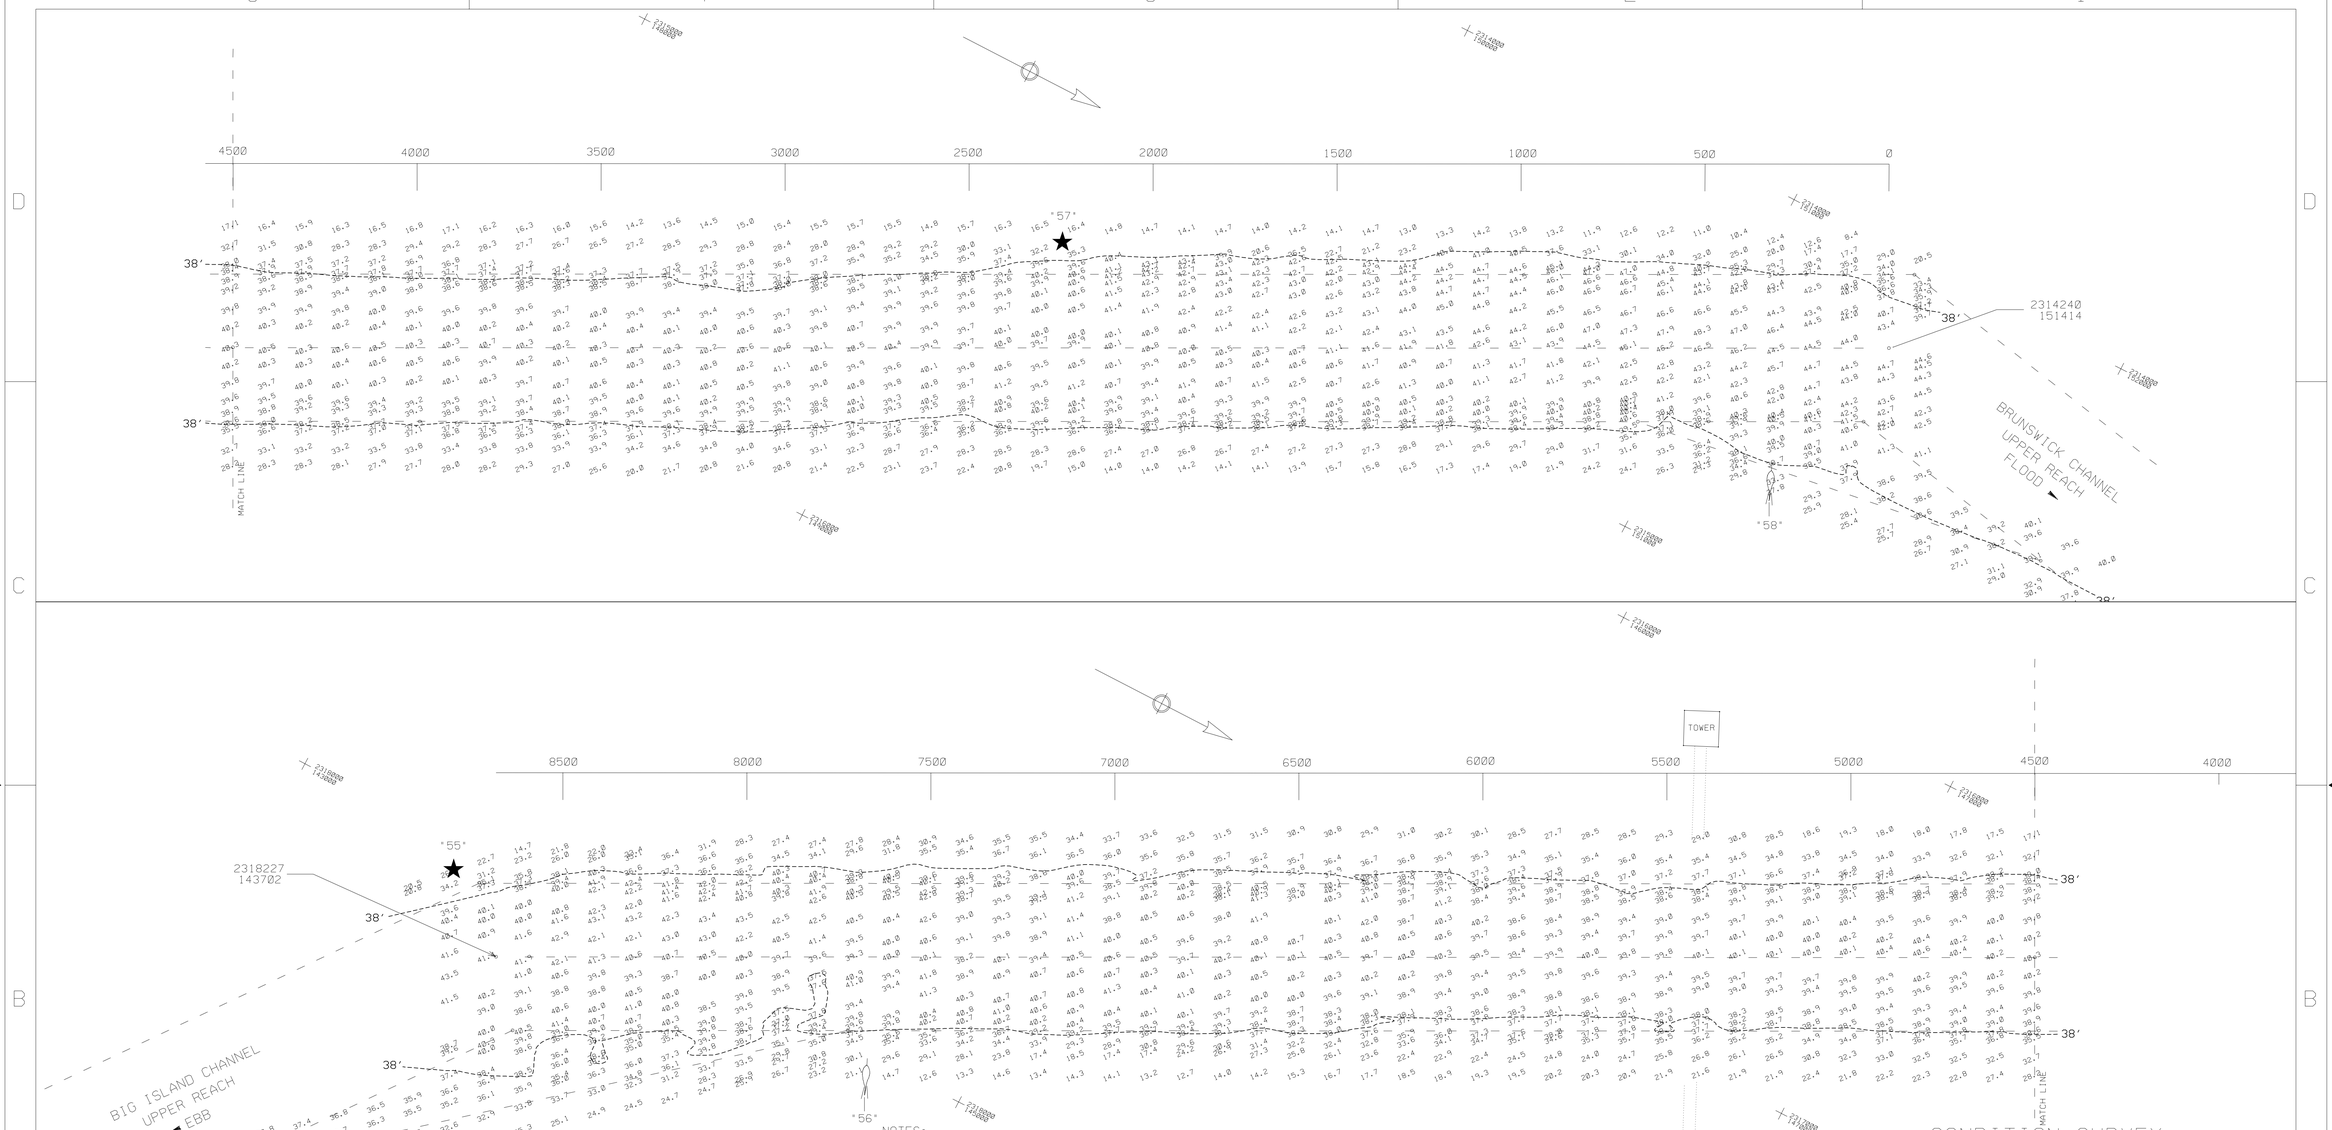


NOTES:

SOUNDINGS ARE EXPRESSED IN FEET AND TENTHS AND REFER TO NOS M.L.L.W..

PROJECT SURVEYED WITH DISTRICT SURVEY VESSEL "GILLETTE", USING D.G.P.S. HORIZONTAL POSITIONING EQUIPMENT AND 200 KHZ SOUNDING EQUIPMENT.

TIDE GAGE LOCATED AT: BACK CENTER LINE LIGHT FOURTH EAST JETTY.

HORIZONTAL DATUM NAD 1983

NAVIGATION AIDS LOCATED BY SURVEY VESSEL. ACCURACY +/- 3 METERS.

| | | | |
|---|---|---|---|
| LT. BUOY | • 54 | 2319043 | 143491 |
| BCN | • 55 | 2318068 | 143491 |
| LT. BUOY | • 56 | 2318009 | 144725 |
| BCN | • 57 | 2315015 | 149287 |
| LT. BUOY | • 58 | 2314666 | 151276 |

THIS PROJECT WAS DESIGNED BY THE WILMINGTON DISTRICT OF THE U.S. ARMY CORPS OF ENGINEERS. THE INITIAL OR SIGNATURES AND REGISTRATION DESIGNATIONS OF INDIVIDUALS APPEAR ON THESE PROJECT DOCUMENTS WITHIN THE SCOPE OF THEIR EMPLOYMENT AS REQURIED BY ER 1110-1-8152.

THE INFORMATION DEPICTED ON THIS MAP REPRESENTS THE RESULTS OF SURVEYS MADE ON THE DATE INDICATED AND CAN ONLY BE CONSIDERED AS INDICATING THE GENERAL CONDITIONS EXISTING AT THAT TIME.




TYPICAL SECTION
NOT TO SCALE




TYPICAL DREDGING SECTION
NOT TO SCALE

SCALE: 1:2000
200 100 0 100 200 300
SCALE IN FEET

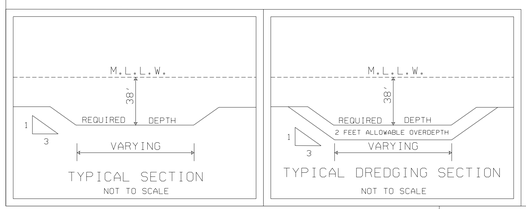CONDITION SURVEY

| SYMBOL | DESCRIPTIONS | DATE | APPROVED |
|---|---|---|---|
| | | | |
| | | | |
| | | | |
| | | | |
| | | | |
| | | | |
| | | | |
| | | | |

REVISIONS

U.S. ARMY ENGINEER DISTRICT
CORPS OF ENGINEERS
WILMINGTON, NORTH CAROLINA

SURVEYED BY: W.W.W.
DRAWN BY: J.D.E.
CHECKED BY:
SUBMITTED BY:
APPROVED BY:
CHIEF, NAVIGATION SEC.

US ARMY CORPS OF ENGINEERS

WILMINGTON HARBOR, N.C.

BRUNSWICK CHANNEL
LOWER REACH

SCALE: 1: 2000
DATE: 10 MAY 2000
MAP FILE NO. WH 105-00-53
PLATE NUMBER:
SURVEYED: 9 MAY 2000
SHEET OF

/WILHBR/2000/LBR130CS.CO/.XST/.DGN

g:/wilhbr/2000/dgn/lbr130cs.dgn Jul. 24, 2001 11:41:46