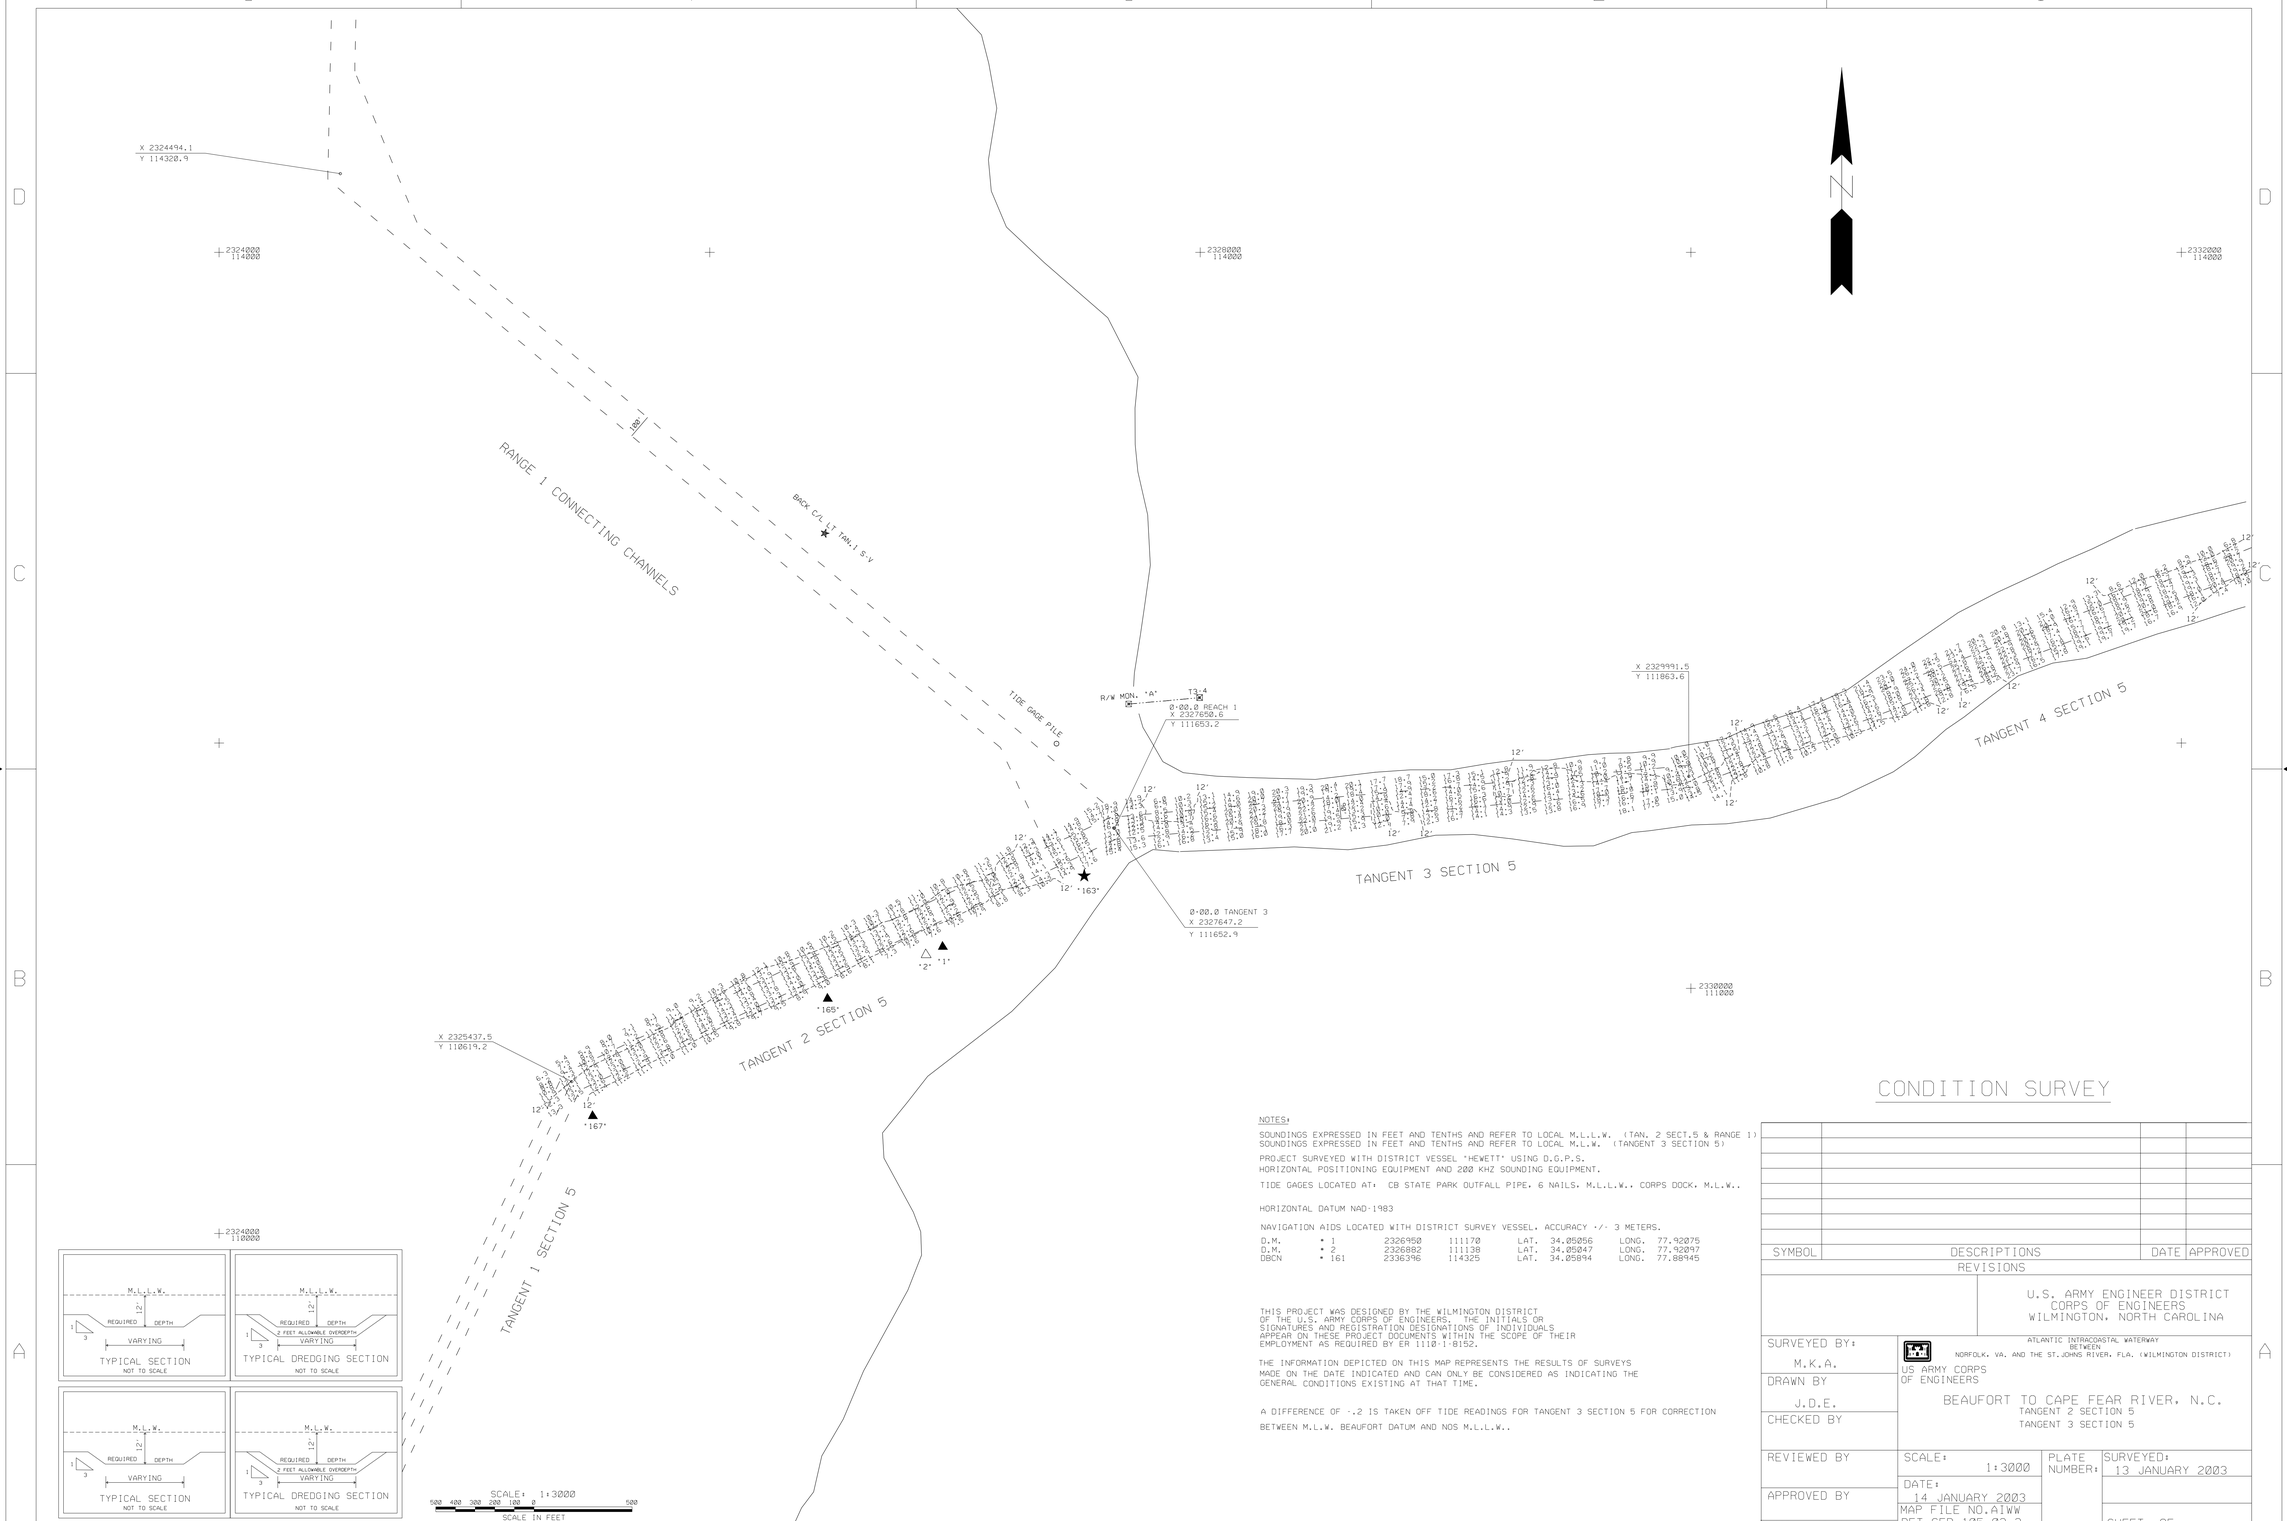

CONDITION SURVEY

NOTES:

SOUNDINGS EXPRESSED IN FEET AND TENTHS AND REFER TO LOCAL M.L.L.W. (TAN. 2 SECT.5 & RANGE 1)
SOUNDINGS EXPRESSED IN FEET AND TENTHS AND REFER TO LOCAL M.L.W. (TANGENT 3 SECTION 5)

PROJECT SURVEYED WITH DISTRICT VESSEL "HEWETT" USING D.G.P.S. HORIZONTAL POSITIONING EQUIPMENT AND 200 KHZ SOUNDING EQUIPMENT.

TIDE GAGES LOCATED AT: CB STATE PARK OUTFALL PIPE, 6 NAILS, M.L.L.W., CORPS DOCK, M.L.W..

HORIZONTAL DATUM NAD-1983

NAVIGATION AIDS LOCATED WITH DISTRICT SURVEY VESSEL. ACCURACY +/- 3 METERS.

D.M.	# 1	2326950	111170	LAT.	34.05056	LONG.	77.92075
D.M.	# 2	2326882	111138	LAT.	34.05047	LONG.	77.92097
DBCN	# 161	2336396	114325	LAT.	34.05894	LONG.	77.88945

THIS PROJECT WAS DESIGNED BY THE WILMINGTON DISTRICT OF THE U.S. ARMY CORPS OF ENGINEERS. THE INITIALS OR SIGNATURES AND REGISTRATION DESIGNATIONS OF INDIVIDUALS APPEAR ON THESE PROJECT DOCUMENTS WITHIN THE SCOPE OF THEIR EMPLOYMENT AS REQUIRED BY ER 1110-1-8152.

THE INFORMATION DEPICTED ON THIS MAP REPRESENTS THE RESULTS OF SURVEYS MADE ON THE DATE INDICATED AND CAN ONLY BE CONSIDERED AS INDICATING THE GENERAL CONDITIONS EXISTING AT THAT TIME.

A DIFFERENCE OF -.2 IS TAKEN OFF TIDE READINGS FOR TANGENT 3 SECTION 5 FOR CORRECTION BETWEEN M.L.W. BEAUFORT DATUM AND NOS M.L.L.W..

SYMBOL	DESCRIPTIONS	DATE	APPROVED
	REVISIONS		

U.S. ARMY ENGINEER DISTRICT
CORPS OF ENGINEERS
WILMINGTON, NORTH CAROLINA

ATLANTIC INTRACOASTAL WATERWAY
BETWEEN
NORFOLK, VA. AND THE ST.JOHNS RIVER, FLA. (WILMINGTON DISTRICT)

US ARMY CORPS OF ENGINEERS

BEAUFORT TO CAPE FEAR RIVER, N.C.
TANGENT 2 SECTION 5
TANGENT 3 SECTION 5

SURVEYED BY: M.K.A.	SCALE: 1:3000	PLATE NUMBER:	SURVEYED: 13 JANUARY 2003
DRAWN BY J.D.E.	DATE: 14 JANUARY 2003		
CHECKED BY	MAP FILE NO.AIWW BFT-CFR 105-03-2		SHEET OF
REVIEWED BY			
APPROVED BY CHIEF, NAVIGATION BRANCH			

AIWW/BFTCFR/2003/SNC013CS.CGV,DGN/T2SV013.XST/T3SV013.XST

.../AIWW/BFTCFR/snc013cs.dgn 01/15/2003 09:02:05 AM