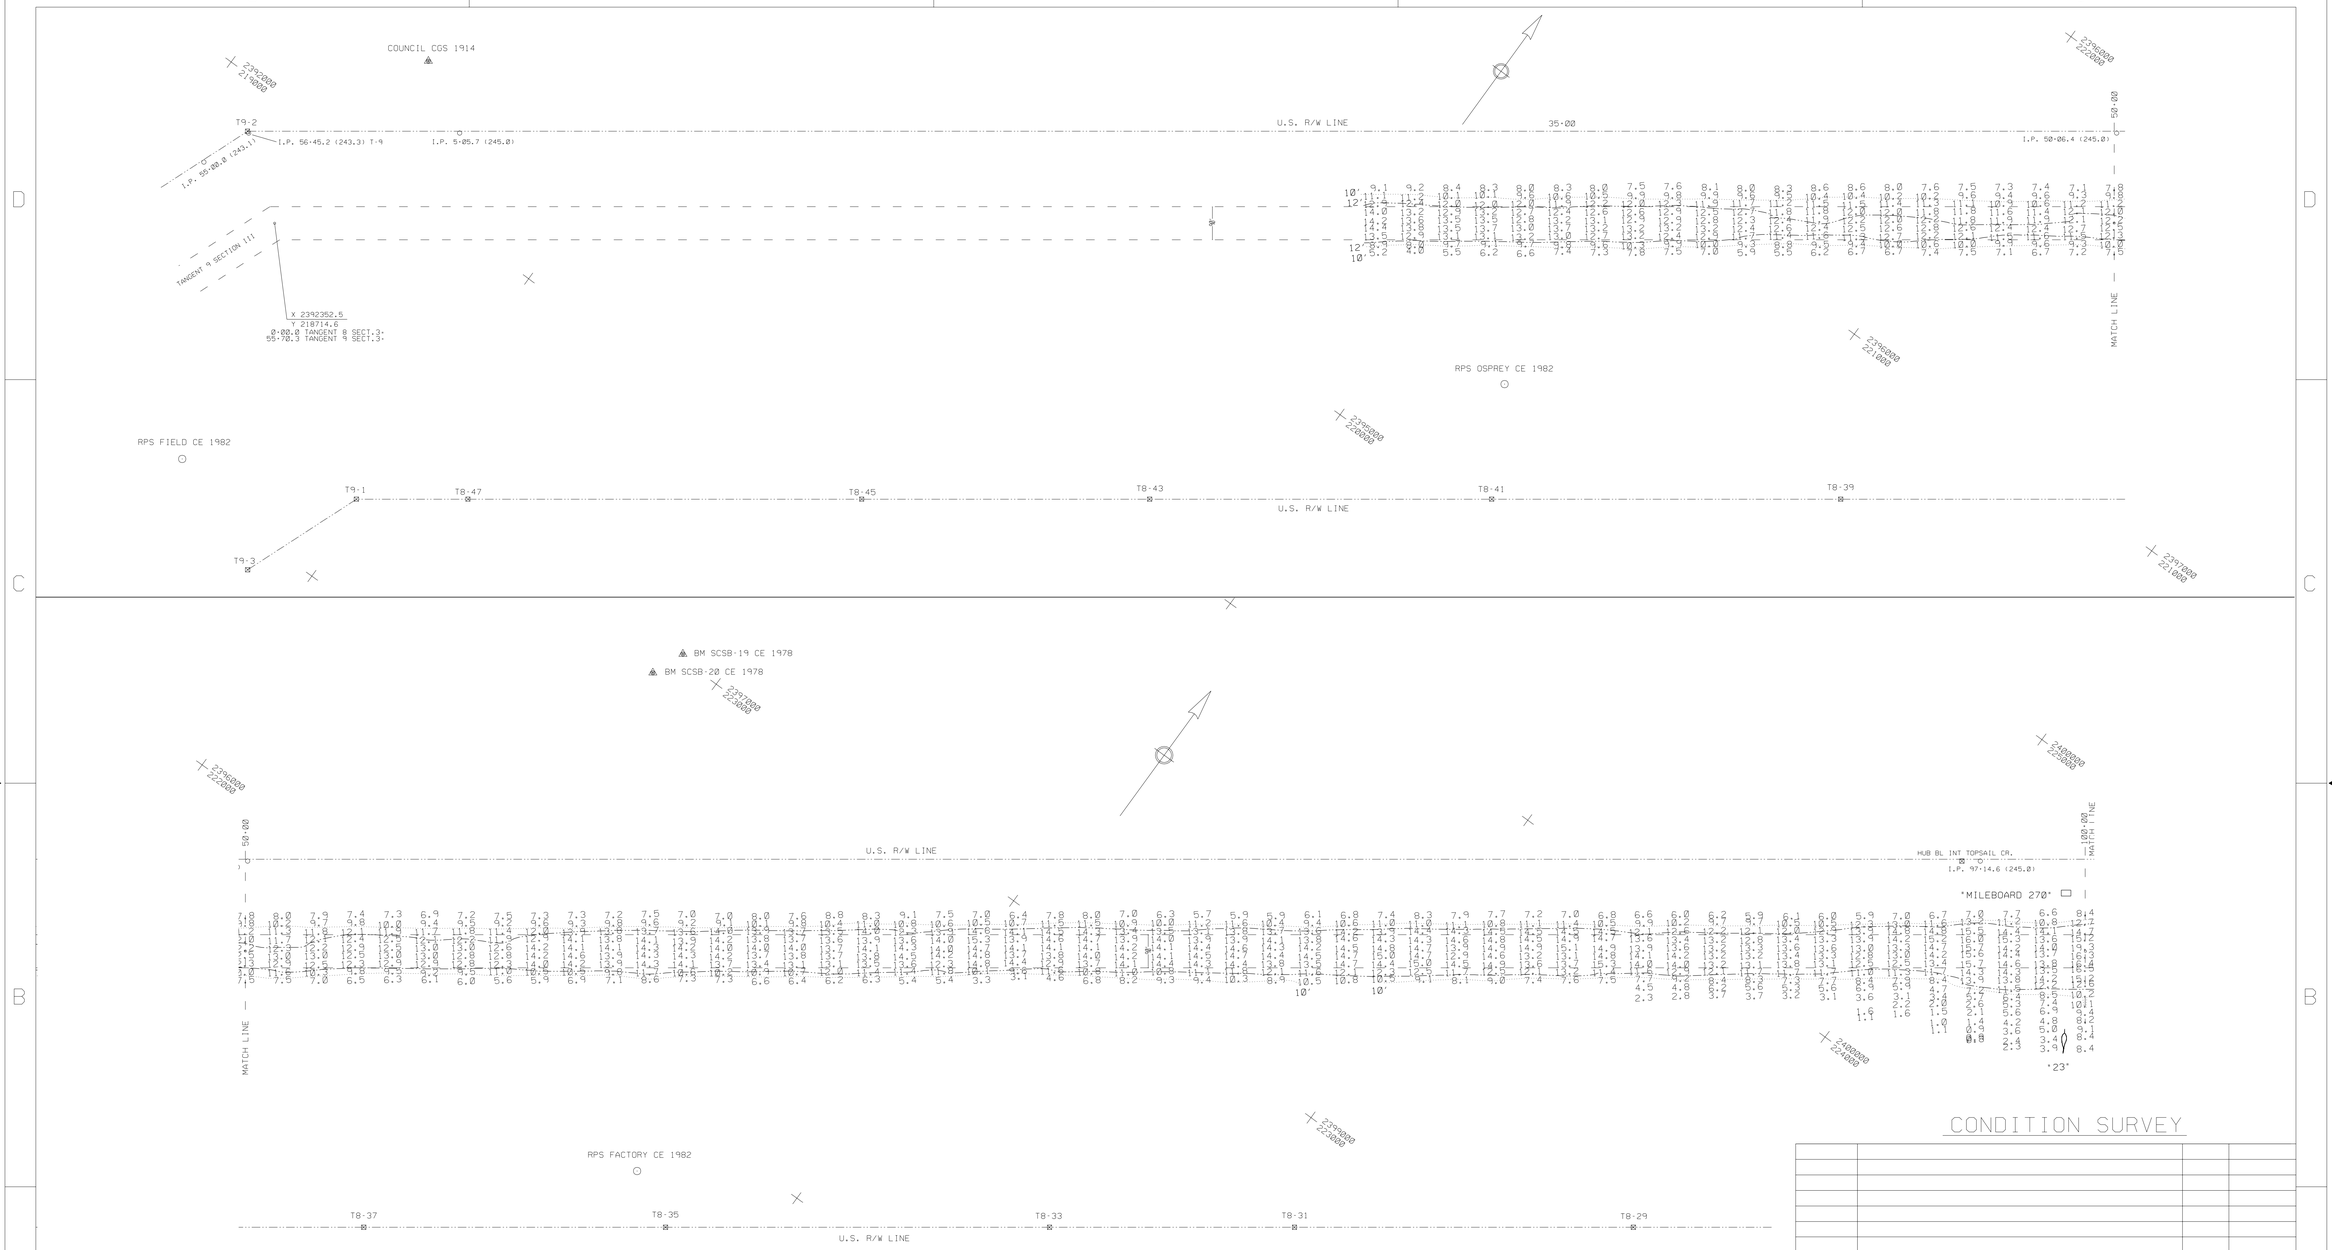

CONDITION SURVEY

SYMBOL	DESCRIPTIONS	DATE	APPROVED

REVISIONS

U.S. ARMY ENGINEER DISTRICT
CORPS OF ENGINEERS
WILMINGTON, NORTH CAROLINA

ATLANTIC INTRACOASTAL WATERWAY
BETWEEN
NORFOLK, VA. AND THE ST. JOHNS RIVER, FLA. (WILMINGTON DISTRICT)

US ARMY CORPS
OF ENGINEERS

BEAUFORT TO CAPE FEAR RIVER, N.C.

TANGENT 8 SECTION III

(STA. 0-00 - 100-00)

SURVEYED BY: MAS	SCALE: 1: 2000	PLATE NUMBER:	SURVEYED: 22 MAY 2003
DRAWN BY: AGF	DATE: 23 MAY 2003		
CHECKED BY:			
REVIEWED BY:			
APPROVED BY:	MAP FILE NO.A1WW		SHEET OF
CHIEF, NAVIGATION BRANCH	BFT-CFR 105-03-52		

NOTES:

SOUNDINGS ARE EXPRESSED IN FEET AND TENTHS AND REFER TO LOCAL M.L.W..

PROJECT SURVEYED WITH DISTRICT SURVEY VESSEL "HEWETT", USING DGPS HORIZONTAL POSITIONING EQUIPMENT AND 200 KHZ SOUNDING EQUIPMENT.

TIDE GAGE LOCATED AT: MILEBOARD 270, MLW BEAUFORT DATUM.

HORIZONTAL DATUM NAD 1983

THIS PROJECT WAS DESIGNED BY THE WILMINGTON DISTRICT OF THE U.S. ARMY CORPS OF ENGINEERS. THE INITIALS OR SIGNATURES AND REGISTRATION DESIGNATIONS OF INDIVIDUALS APPEAR ON THESE PROJECT DOCUMENTS WITHIN THE SCOPE OF THEIR EMPLOYMENT AS REQUIRED BY ER 1110-1-8152.

THE INFORMATION DEPICTED ON THIS MAP REPRESENTS THE RESULT OF SURVEYS MADE ON THE DATE INDICATED AND CAN ONLY BE CONSIDERED AS INDICATING THE GENERAL CONDITIONS EXISTING AT THAT TIME.

NAVIGATION AIDS LOCATED WITH SURVEY VESSEL, ACCURACY PLUS / MINUS 3 METERS.

MILEBOARD 270	2400303	224693	34.36001	77.67362
BUOY 23	2400546	224430	34.35928	77.67283

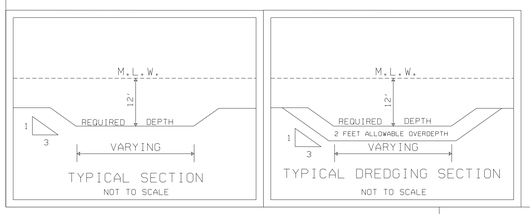

SCALE: 1:2000

200 100 0 100 200 300

SCALE IN FEET

TCX0325.CO/.DAT/.XST - TCX0522.DGN

.../Topsail Crossing/tcx0522.dgn 05/27/2003 09:44:42 AM