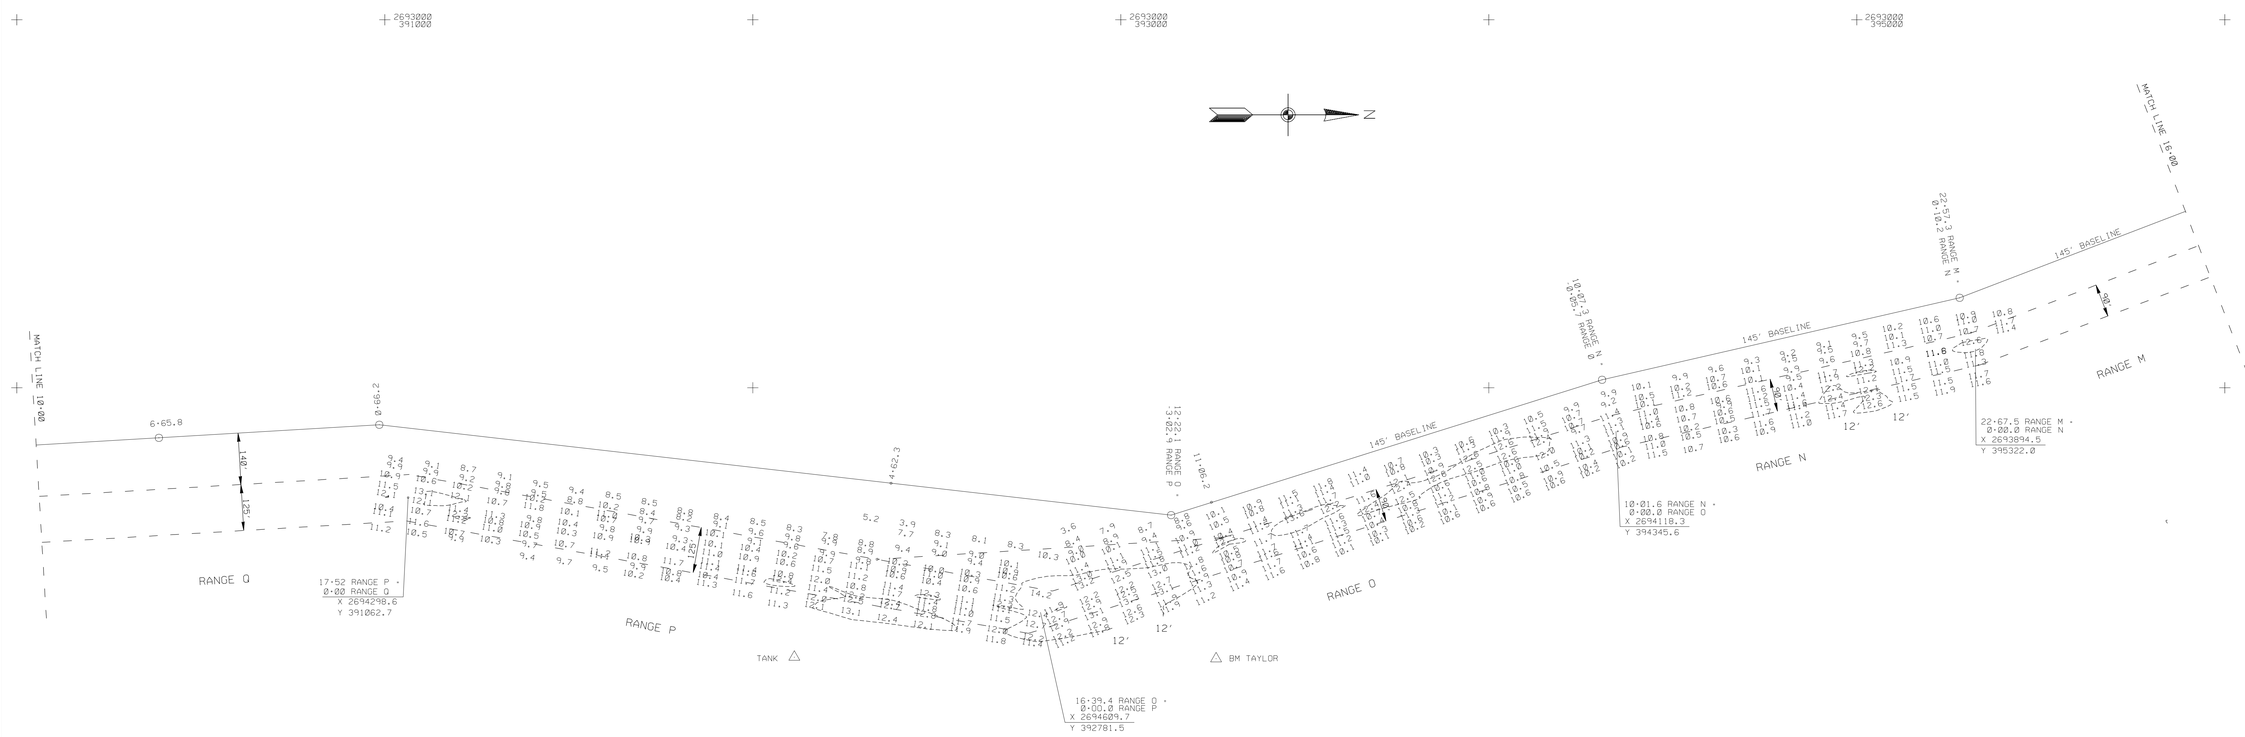

CONDITION SURVEY

NOTES:

SOUNDINGS ARE EXPRESSED IN FEET AND TENTHS AND REFER TO LOCAL M.L.W..

PROJECT SURVEYED WITH DISTRICT SURVEY VESSEL "BEAUFORT", USING D.G.P.S. HORIZONTAL POSITIONING EQUIPMENT AND 200 KHZ SOUNDING EQUIPMENT.

TIDE GAGE LOCATED AT: TAYLORS DOCK (BFT.DATUM).

NAIGATION AIDS LOCATED WITH SURVEY VESSEL. ACCURACY +/- 3 METERS.

PROJECT DATUMS ARE AS FOLLOWS:

BEAUFORT DATUM IS - - - - - - - - - - - -	1.54' BELOW MSL
RANGE U TO CORE CREEK BRIDGE - - - - - - - -	0.0 BFT
CORE CREEK BRIDGE TO INT. RANGE H & I - - - - -	+0.5 BFT
INT. RANGE H & I TO INT. RANGE D & E - - - - -	+1.0 BFT
INT. RANGE D & E TO NEUSE RIVER - - - - - - -	+1.6 BFT

THIS PROJECT WAS DESIGNED BY THE WILMINGTON DISTRICT OF THE U.S. ARMY CORPS OF ENGINEERS. THE INITIALS OR SIGNATURES AND REGISTRATION DESIGNATIONS OF INDIVIDUALS APPEAR ON THESE PROJECT DOCUMENTS WITHIN THE SCOPE OF THEIR EMPLOYMENT AS REQUIRED BY ER 1110-1-8152.

THE INFORMATION DEPICTED ON THIS MAP REPRESENTS THE RESULTS OF SURVEYS MADE ON THE DATE INDICATED AND CAN ONLY BE CONSIDERED AS INDICATING THE GENERAL CONDITIONS EXISTING AT THAT TIME.

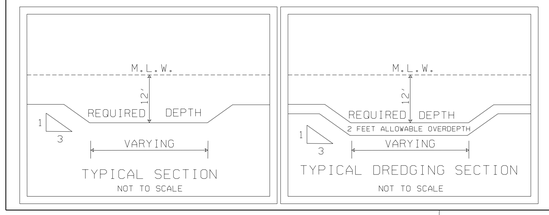

SYMBOL	DESCRIPTIONS	DATE	APPROVED
	REVISIONS		

U.S. ARMY ENGINEER DISTRICT
CORPS OF ENGINEERS
WILMINGTON, NORTH CAROLINA

SURVEYED BY: C.R.P.

DRAWN BY: J.R.A.

CHECKED BY:

REVIEWED BY:

APPROVED BY:

CHIEF NAVIGATION BRANCH

US ARMY CORPS OF ENGINEERS

ATLANTIC INTRACOASTAL WATERWAY BETWEEN NORFOLK, VA. AND THE ST. JOHNS RIVER, FLA. (WILMINGTON DISTRICT)

NORFOLK, VA. - BEAUFORT, N. C.

RANGE N
RANGE O
RANGE P

SCALE: 1:2000

DATE: 7 APRIL 2003

MAP FILE NO. AIWW NORBFT 105-03-11

PLATE NUMBER:

SURVEYED: 02 APRIL 2003

SHEET OF

/AIWW/NORBFT/2003/R-P/CCRP92CS.CO. CCRP92CS.DGN/CCRP92CS.XST

G:/WEBSITE/ccrp92cs.dgn 04/21/2003 11:37:22 AM