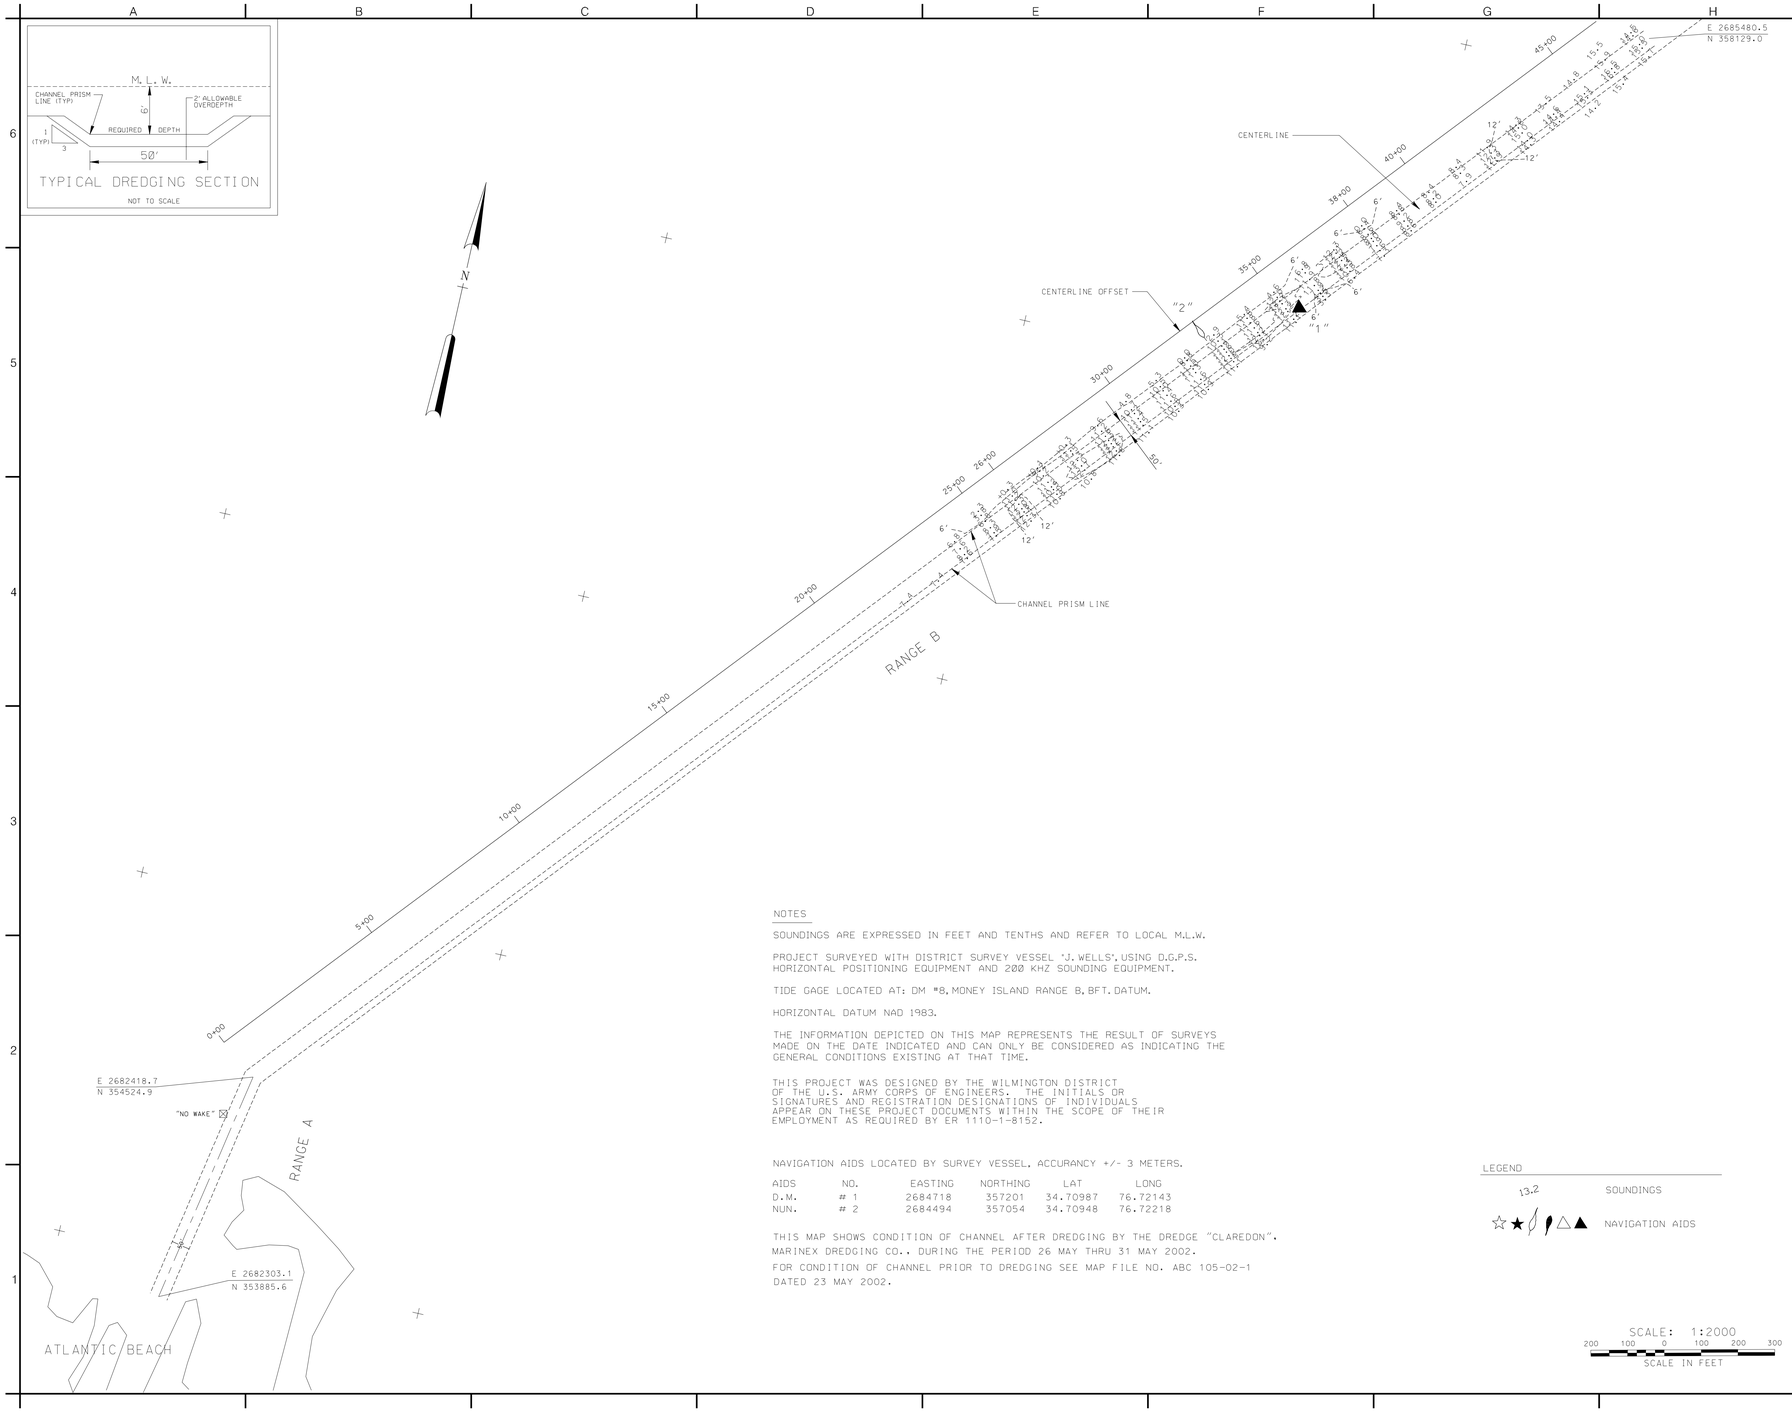

NOTES

SOUNDINGS ARE EXPRESSED IN FEET AND TENTHS AND REFER TO LOCAL M.L.W.

PROJECT SURVEYED WITH DISTRICT SURVEY VESSEL "J. WELLS", USING D.G.P.S. HORIZONTAL POSITIONING EQUIPMENT AND 200 KHZ SOUNDING EQUIPMENT.

TIDE GAGE LOCATED AT: DM #8, MONEY ISLAND RANGE B, BFT. DATUM.

HORIZONTAL DATUM NAD 1983.

THE INFORMATION DEPICTED ON THIS MAP REPRESENTS THE RESULT OF SURVEYS MADE ON THE DATE INDICATED AND CAN ONLY BE CONSIDERED AS INDICATING THE GENERAL CONDITIONS EXISTING AT THAT TIME.

THIS PROJECT WAS DESIGNED BY THE WILMINGTON DISTRICT OF THE U.S. ARMY CORPS OF ENGINEERS. THE INITIALS OR SIGNATURES AND REGISTRATION DESIGNATIONS OF INDIVIDUALS APPEAR ON THESE PROJECT DOCUMENTS WITHIN THE SCOPE OF THEIR EMPLOYMENT AS REQUIRED BY ER 1110-1-8152.

NAVIGATION AIDS LOCATED BY SURVEY VESSEL, ACCURANCY +/- 3 METERS.

AIDS	NO.	EASTING	NORTHING	LAT	LONG
D.M.	# 1	2684718	357201	34.70987	76.72143
NUN.	# 2	2684494	357054	34.70948	76.72218

THIS MAP SHOWS CONDITION OF CHANNEL AFTER DREDGING BY THE DREDGE "CLAREDON". MARINEX DREDGING CO.. DURING THE PERIOD 26 MAY THRU 31 MAY 2002.

FOR CONDITION OF CHANNEL PRIOR TO DREDGING SEE MAP FILE NO. ABC 105-02-1 DATED 23 MAY 2002.

LEGEND

13.2 SOUNDINGS

NAVIGATION AIDS

SCALE: 1:2000

200 100 0 100 200 300

SCALE IN FEET

AFTER DREDGING

US Army Corps of Engineers
Wilmington District

SYMBOL	DESCRIPTION	DATE	APPROVED	SYMBOL	DESCRIPTION	DATE	APPROVED

SURVEYED BY: C.A.P.
DRAWNED BY: J.D.S.
CHECKED BY:
REVIEWED BY:
DATE: 4 JUNE 2002

APPROVED BY: CHIEF, NAVIGATION BRANCH
MAP FILE NO. ABC 105-02-3
SURVEYED: 1 JUNE 2002
FILE NAME: MNY152AD.DGN
PLOT SCALE: 1:2000

U.S. ARMY ENGINEER DISTRICT
CORPS OF ENGINEERS
WILMINGTON, NORTH CAROLINA

CONTRACT NO. DACW54-02-C-0001

MAINTENANCE DREDGING
ATLANTIC BEACH CHANNELS, N.C.

MONEY ISLAND CHANNEL
RANGES A & B

PLATE NUMBER

SHEET OF

/2002/MNY152AD.CO/.DGN/MNY152RB.XST

.../3009SAJE/ATL-CH/mny152ad.dgn 06/05/2002 01:34:40 PM