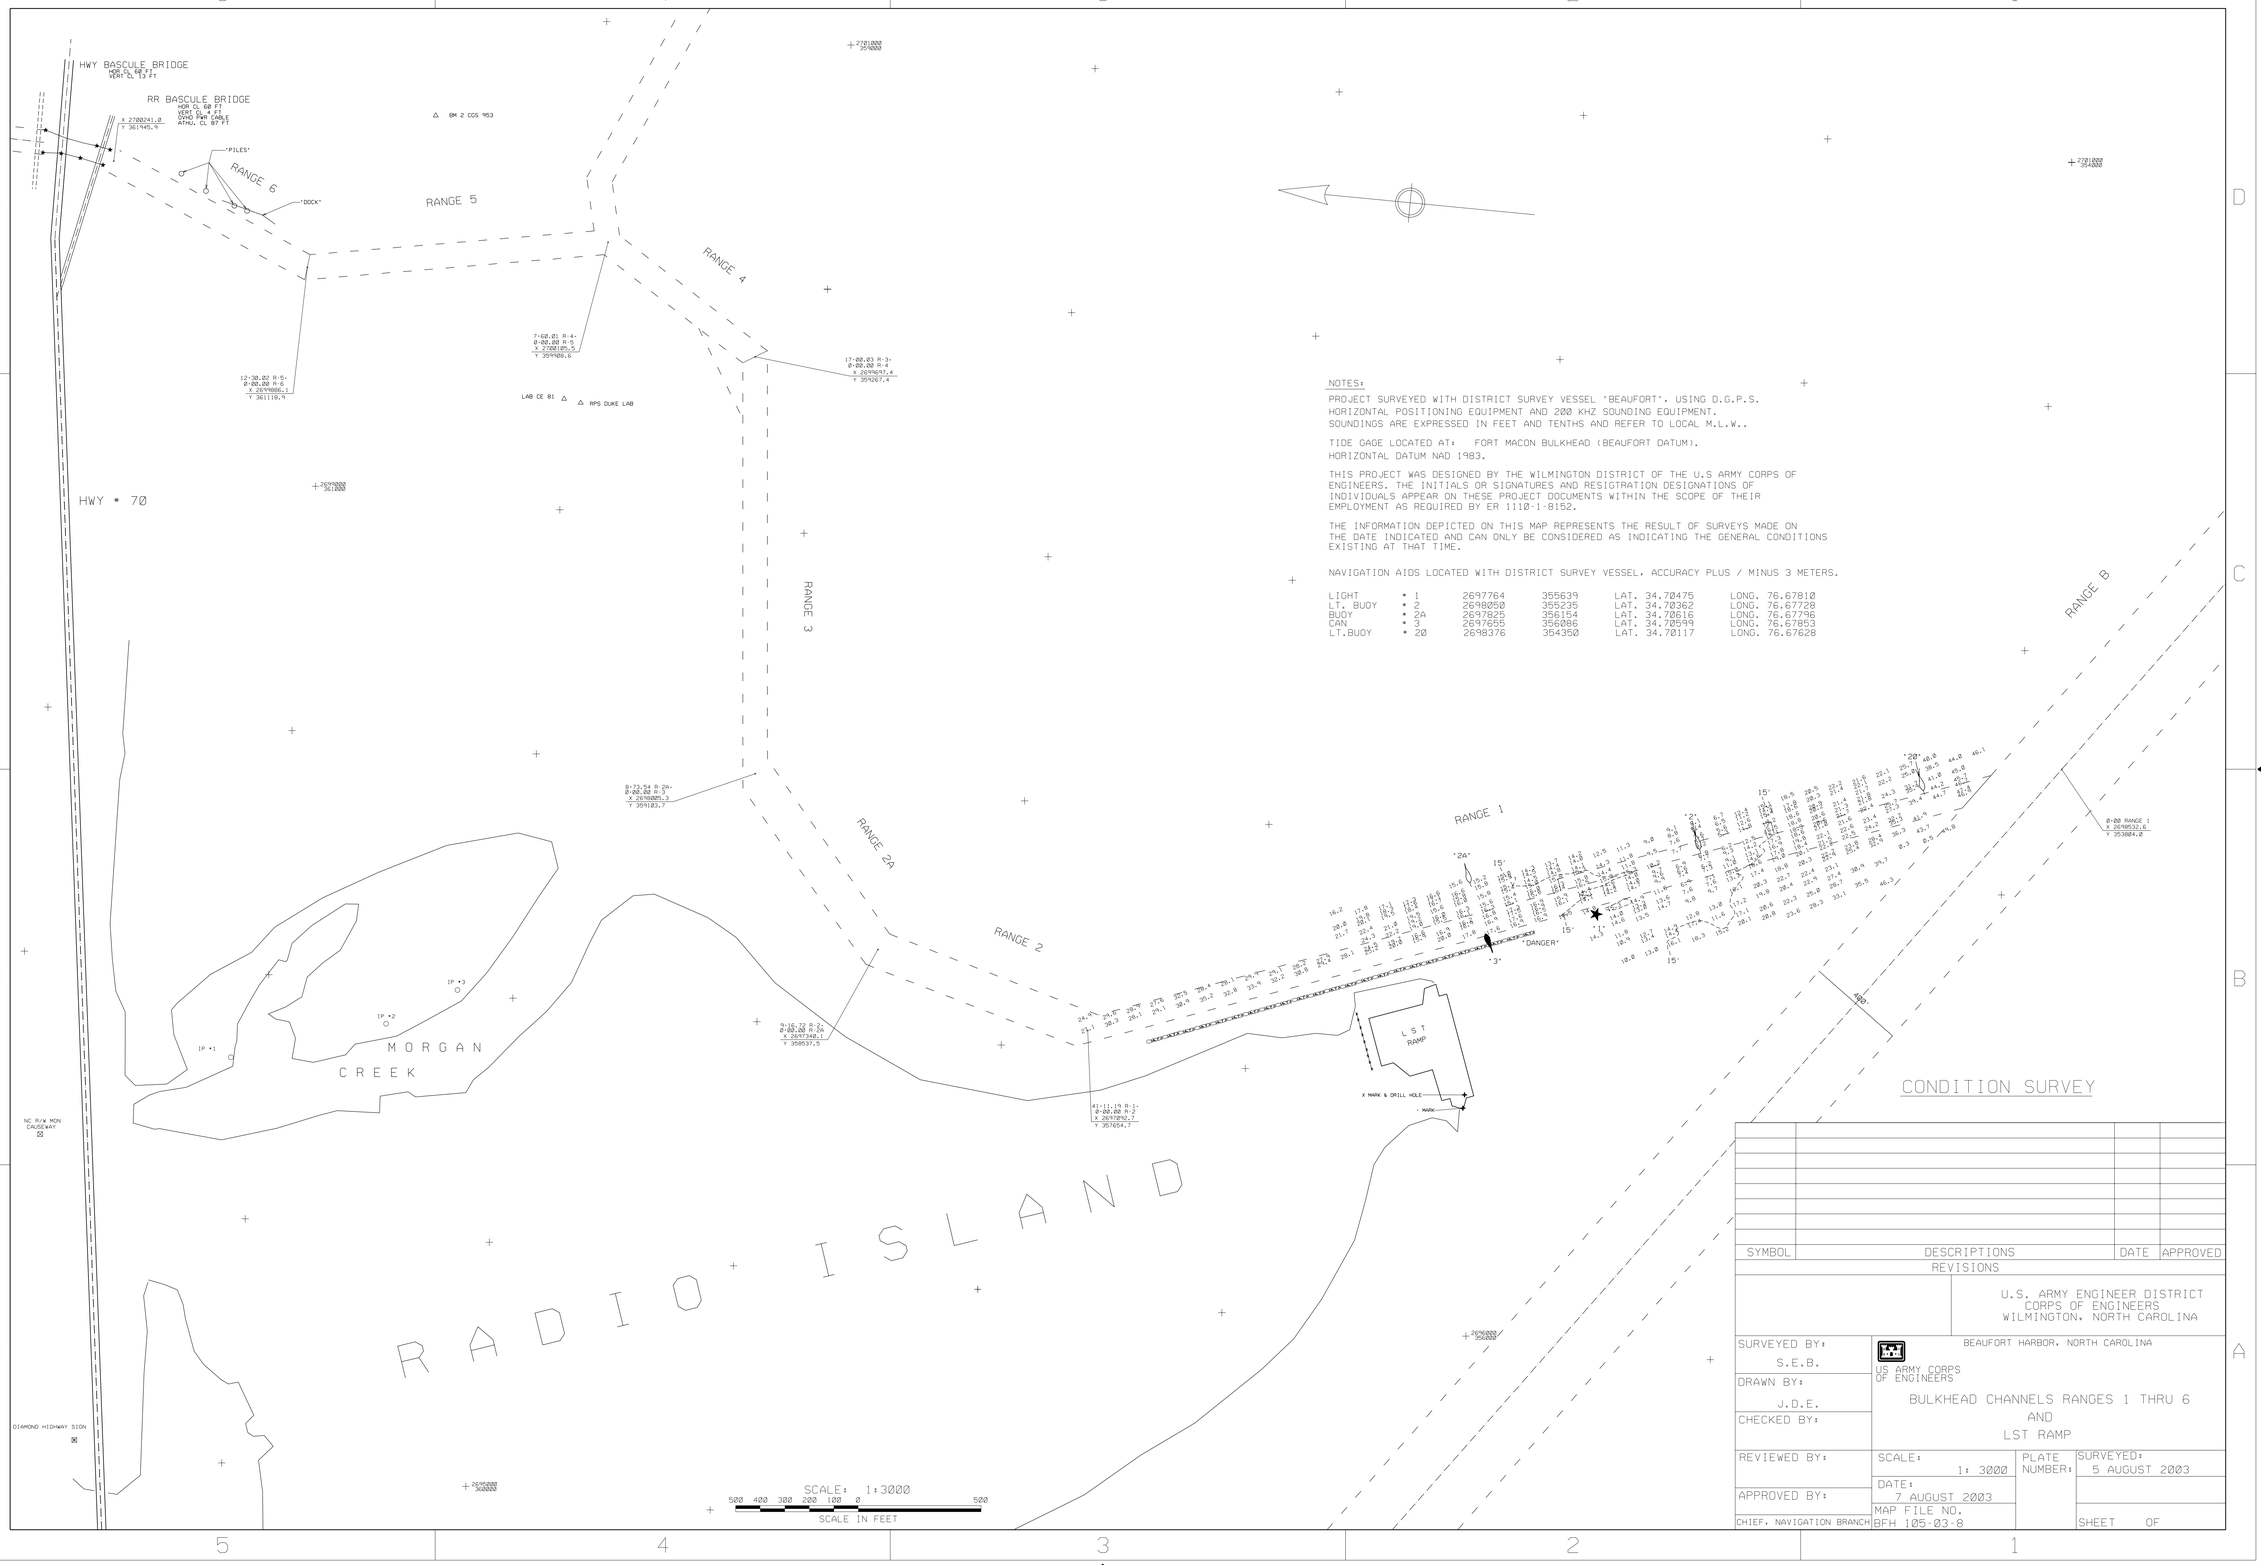

NOTES:

PROJECT SURVEYED WITH DISTRICT SURVEY VESSEL 'BEAUFORT'. USING D.G.P.S. HORIZONTAL POSITIONING EQUIPMENT AND 200 KHZ SOUNDING EQUIPMENT. SOUNDINGS ARE EXPRESSED IN FEET AND TENTHS AND REFER TO LOCAL M.L.W..

TIDE GAGE LOCATED AT: FORT MACON BULKHEAD (BEAUFORT DATUM).
HORIZONTAL DATUM NAD 1983.

THIS PROJECT WAS DESIGNED BY THE WILMINGTON DISTRICT OF THE U.S ARMY CORPS OF ENGINEERS. THE INITIALS OR SIGNATURES AND RESIGTRATION DESIGNATIONS OF INDIVIDUALS APPEAR ON THESE PROJECT DOCUMENTS WITHIN THE SCOPE OF THEIR EMPLOYMENT AS REQUIRED BY ER 1110-1-8152.

THE INFORMATION DEPICTED ON THIS MAP REPRESENTS THE RESULT OF SURVEYS MADE ON THE DATE INDICATED AND CAN ONLY BE CONSIDERED AS INDICATING THE GENERAL CONDITIONS EXISTING AT THAT TIME.

NAVIGATION AIDS LOCATED WITH DISTRICT SURVEY VESSEL. ACCURACY PLUS / MINUS 3 METERS.

LIGHT	• 1	2697764	355639	LAT. 34.70475	LONG. 76.67810
LT. BUOY	• 2	2698050	355235	LAT. 34.70362	LONG. 76.67728
BUOY	• 2A	2697825	356154	LAT. 34.70616	LONG. 76.67796
CAN	• 3	2697655	356086	LAT. 34.70599	LONG. 76.67853
LT.BUOY	• 20	2698376	354350	LAT. 34.70117	LONG. 76.67628

CONDITION SURVEY

SYMBOL	DESCRIPTIONS	DATE	APPROVED
	REVISIONS		

U.S. ARMY ENGINEER DISTRICT
CORPS OF ENGINEERS
WILMINGTON, NORTH CAROLINA

BEAUFORT HARBOR, NORTH CAROLINA

US ARMY CORPS OF ENGINEERS

BULKHEAD CHANNELS RANGES 1 THRU 6
AND
LST RAMP

SURVEYED BY: S.E.B.	SCALE: 1: 3000	PLATE NUMBER:	SURVEYED: 5 AUGUST 2003
DRAWN BY: J.D.E.	DATE: 7 AUGUST 2003		
CHECKED BY:	MAP FILE NO. BFH 105-03-8		
REVIEWED BY:			SHEET OF
APPROVED BY:			
CHIEF, NAVIGATION BRANCH			

/BFTHBR/2003/BULKHEADS/BHC217R1.CO/.XST/.DGN

.../2003/Bulkhead/R-1/bhc217r1.dgn 08/26/2003 10:31:01 AM