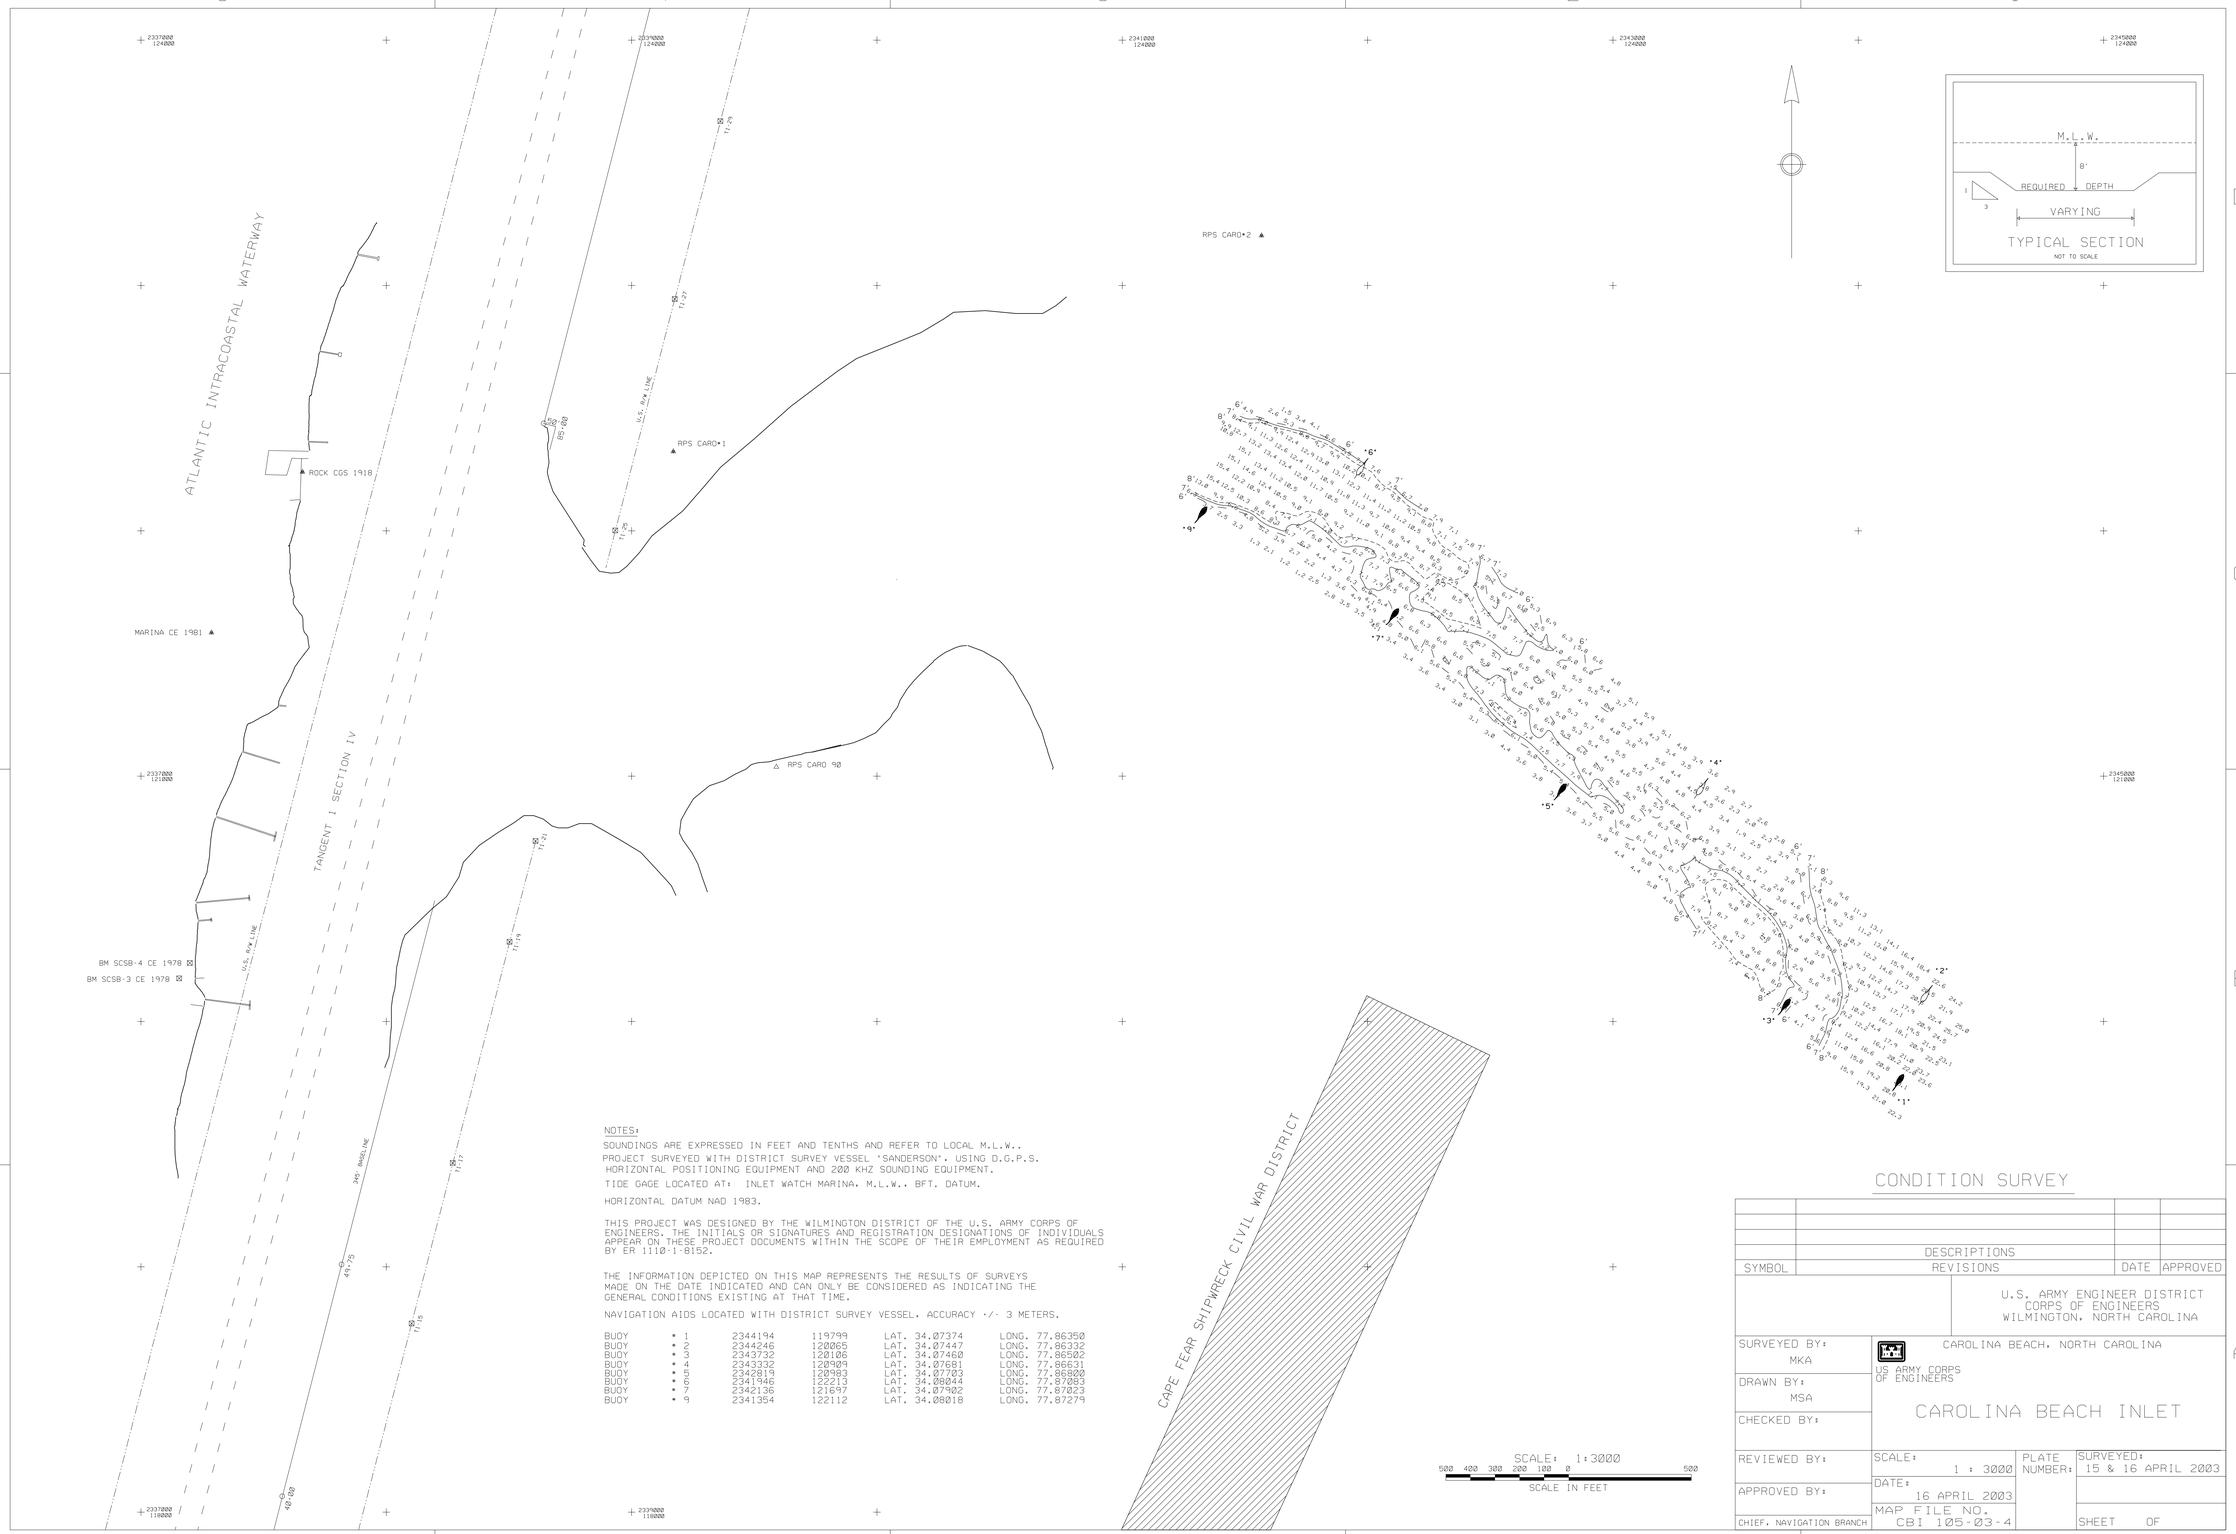

NOTES:

SOUNDINGS ARE EXPRESSED IN FEET AND TENTHS AND REFER TO LOCAL M.L.W..

PROJECT SURVEYED WITH DISTRICT SURVEY VESSEL 'SANDERSON', USING D.G.P.S. HORIZONTAL POSITIONING EQUIPMENT AND 200 KHZ SOUNDING EQUIPMENT.

TIDE GAGE LOCATED AT: INLET WATCH MARINA, M.L.W., BFT. DATUM.

HORIZONTAL DATUM NAD 1983.

THIS PROJECT WAS DESIGNED BY THE WILMINGTON DISTRICT OF THE U.S. ARMY CORPS OF ENGINEERS. THE INITIALS OR SIGNATURES AND REGISTRATION DESIGNATIONS OF INDIVIDUALS APPEAR ON THESE PROJECT DOCUMENTS WITHIN THE SCOPE OF THEIR EMPLOYMENT AS REQUIRED BY ER 1110-1-8152.

THE INFORMATION DEPICTED ON THIS MAP REPRESENTS THE RESULTS OF SURVEYS MADE ON THE DATE INDICATED AND CAN ONLY BE CONSIDERED AS INDICATING THE GENERAL CONDITIONS EXISTING AT THAT TIME.

NAVIGATION AIDS LOCATED WITH DISTRICT SURVEY VESSEL. ACCURACY +/- 3 METERS.

BUOY	• 1	2344194	119799	LAT. 34.07374	LONG. 77.86350
BUOY	• 2	2344246	120065	LAT. 34.07447	LONG. 77.86332
BUOY	• 3	2343732	120106	LAT. 34.07460	LONG. 77.86502
BUOY	• 4	2343332	120909	LAT. 34.07681	LONG. 77.86631
BUOY	• 5	2342819	120983	LAT. 34.07703	LONG. 77.86800
BUOY	• 6	2341946	122213	LAT. 34.08044	LONG. 77.87083
BUOY	• 7	2342136	121697	LAT. 34.07902	LONG. 77.87023
BUOY	• 9	2341354	122112	LAT. 34.08018	LONG. 77.87279

CONDITION SURVEY

SYMBOL	DESCRIPTIONS REVISIONS	DATE	APPROVED

U.S. ARMY ENGINEER DISTRICT
CORPS OF ENGINEERS
WILMINGTON, NORTH CAROLINA

SURVEYED BY: MKA

DRAWN BY: MSA

CHECKED BY:

REVIEWED BY:

APPROVED BY:

CHIEF, NAVIGATION BRANCH

CAROLINA BEACH, NORTH CAROLINA

US ARMY CORPS OF ENGINEERS

CAROLINA BEACH INLET

SCALE: 1 : 3000

PLATE NUMBER:

SURVEYED: 15 & 16 APRIL 2003

DATE: 16 APRIL 2003

MAP FILE NO. CBI 105-03-4

SHEET OF

INLETS / CB / 2003 / CBI0415.CO / .XST / .DAT
CBI0416.CO / .XST / .DAT

CBICS106.DGN

.../new surveys/1/cbics106.dgn Apr. 18, 2003 14:18:27