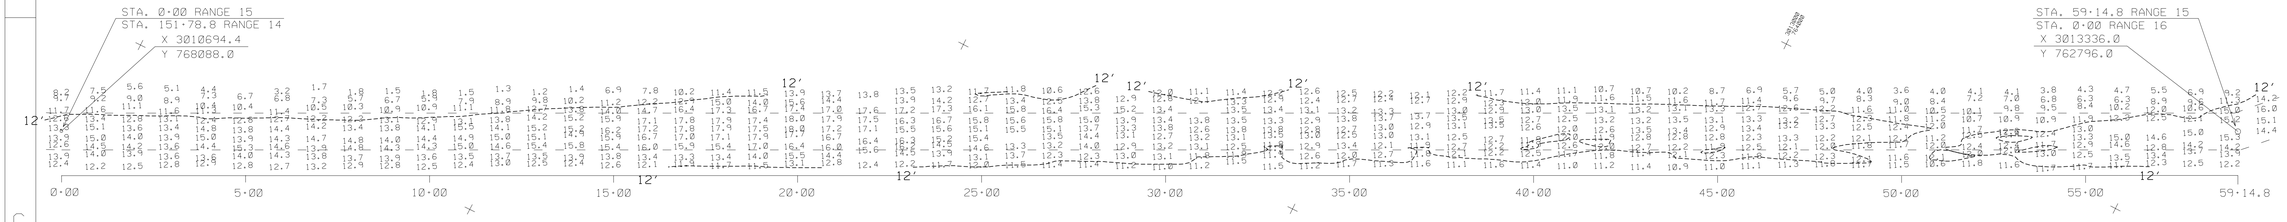

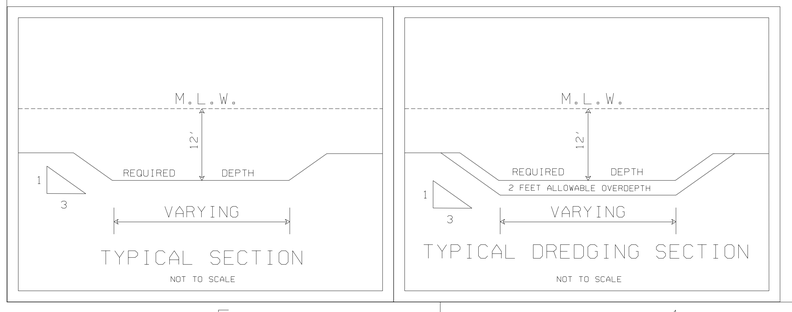

NOTES:

SOUNDINGS ARE EXPRESSED IN FEET AND TENTHS AND REFER TO LOCAL M.L.W..
PROJECT SURVEYED WITH DISTRICT SURVEY VESSEL "J. WELLS". USING D.G.P.S. POSITIONING EQUIPMENT AND 200 KHZ SOUNDING EQUIPMENT.

TIDE GAGE LOCATED AT: DBCN #52

HORIZONTAL DATUM NAD 1983

THIS PROJECT WAS DESIGNED BY THE WILMINGTON DISTRICT OF THE U.S. ARMY CORPS OF ENGINEERS. THE INITIALS OR SIGNATURES AND REGISTRATION DESIGNATIONS OF INDIVIDUALS APPEAR ON THESE PROJECT DOCUMENTS WITHIN THE SCOPE OF THEIR EMPLOYMENT AS REQUIRED BY ER 1110-1-8152.

THE INFORMATION DEPICTED ON THIS MAP REPRESENTS THE RESULTS OF SURVEYS MADE ON THE DATE INDICATED AND CAN ONLY BE CONSIDERED AS INDICATING THE GENERAL CONDITIONS EXISTING AT THAT TIME.

SCALE: 1:2000

200 100 0 100 200 300

SCALE IN FEET

CONDITION SURVEY

SYMBOL	DESCRIPTIONS	DATE	APPROVED

REVISIONS

U.S. ARMY ENGINEER DISTRICT
CORPS OF ENGINEERS
WILMINGTON, NORTH CAROLINA

US ARMY CORPS OF ENGINEERS

MANTEO (SHALLOWBAG) BAY, N.C.

RANGE 15

SURVEYED BY: MAS	SCALE: 1:2000	PLATE NUMBER:	SURVEYED: 16-APRIL-2003
DRAWN BY: NRK	DATE: 22-APRIL-2003		
CHECKED BY:			
REVIEWED BY:	MAP FILE NO. MB 105-03-17		SHEET OF
APPROVED BY:			
CHIEF, NAVIGATION BRANCH			

/MANTEO/2003/R15CS112.CO/.XST/.DGN

G:/WEBSITE/r15cs112.dgn 04/23/2003 11:51:20 AM