NOTES:

SOUNDINGS ARE EXPRESSED IN FEET AND TENTHS AND REFER TO LOCAL M.L.W..

PROJECT SURVEYED WITH DISTRICT SURVEY VESSEL "HEWETT". USING D.G.P.S. HORIZONTAL POSITIONING EQUIPMENT AND 200 KHZ SOUNDING EQUIPMENT.

TIDE GAGE LOCATED AT: WASHINGTON BAUM BRIDGE NW CORNER.

HORIZONTAL DATUM NAD 1983.

SHORELINE AND TOPOGRAPHIC FEATURES ARE APPROXIMATELY LOCATED.

NAVIGATION AIDS LOCATED WITH DISTRICT SURVEY VESSEL. ACCURACY +/- 3 METERS.

D.M.	• 2M	2991674	805867	LAT.	35.91823	LONG.	75.65024
D.M.	• 24B	2995984	797997	LAT.	35.89623	LONG.	75.63659
D.M.	• 25	2994903	799683	LAT.	35.90095	LONG.	75.64005
DBCN	• 27	2994096	800501	LAT.	35.90328	LONG.	75.64268
DBCN	• 29	2993565	802634	LAT.	35.90918	LONG.	75.64422
D.M.	• 29A	2993025	803632	LAT.	35.91197	LONG.	75.64588
D.M.	• 29B	2992208	805083	LAT.	35.91603	LONG.	75.64851
D.M.	• 29C	2991774	805943	LAT.	35.91843	LONG.	75.64989
DBCN	• 30	2992812	804349	LAT.	35.91396	LONG.	75.64661
DBCN	• 30A	2991936	805841	LAT.	35.91814	LONG.	75.64934
TIDE BOARD		2996219	797436	LAT.	35.89466	LONG.	75.63586

THE INFORMATION DEPICTED ON THIS MAP REPRESENTS THE RESULT OF SURVEYS MADE ON THE DATE INDICATED AN CAN ONLY BE CONSIDERED AS INDICATING THE GENERAL CONDITIONS EXISTING AT THAT TIME.

THIS PROJECT WAS DESIGND BY THE WILMINGTON DISTRICT OF THE U.S. ARMY CORPS OF ENGINEERS. THE INITIALS OR SIGNATURES AND REGISTRATION DESIGNATIONS OF INDIVIDUALS APPEAR ON THESE PROJECT DOCUMENTS WITHIN THE SCOPE OF THEIR EMPLOYMENT AS REQUIRED BY ER 1110-1-8152.

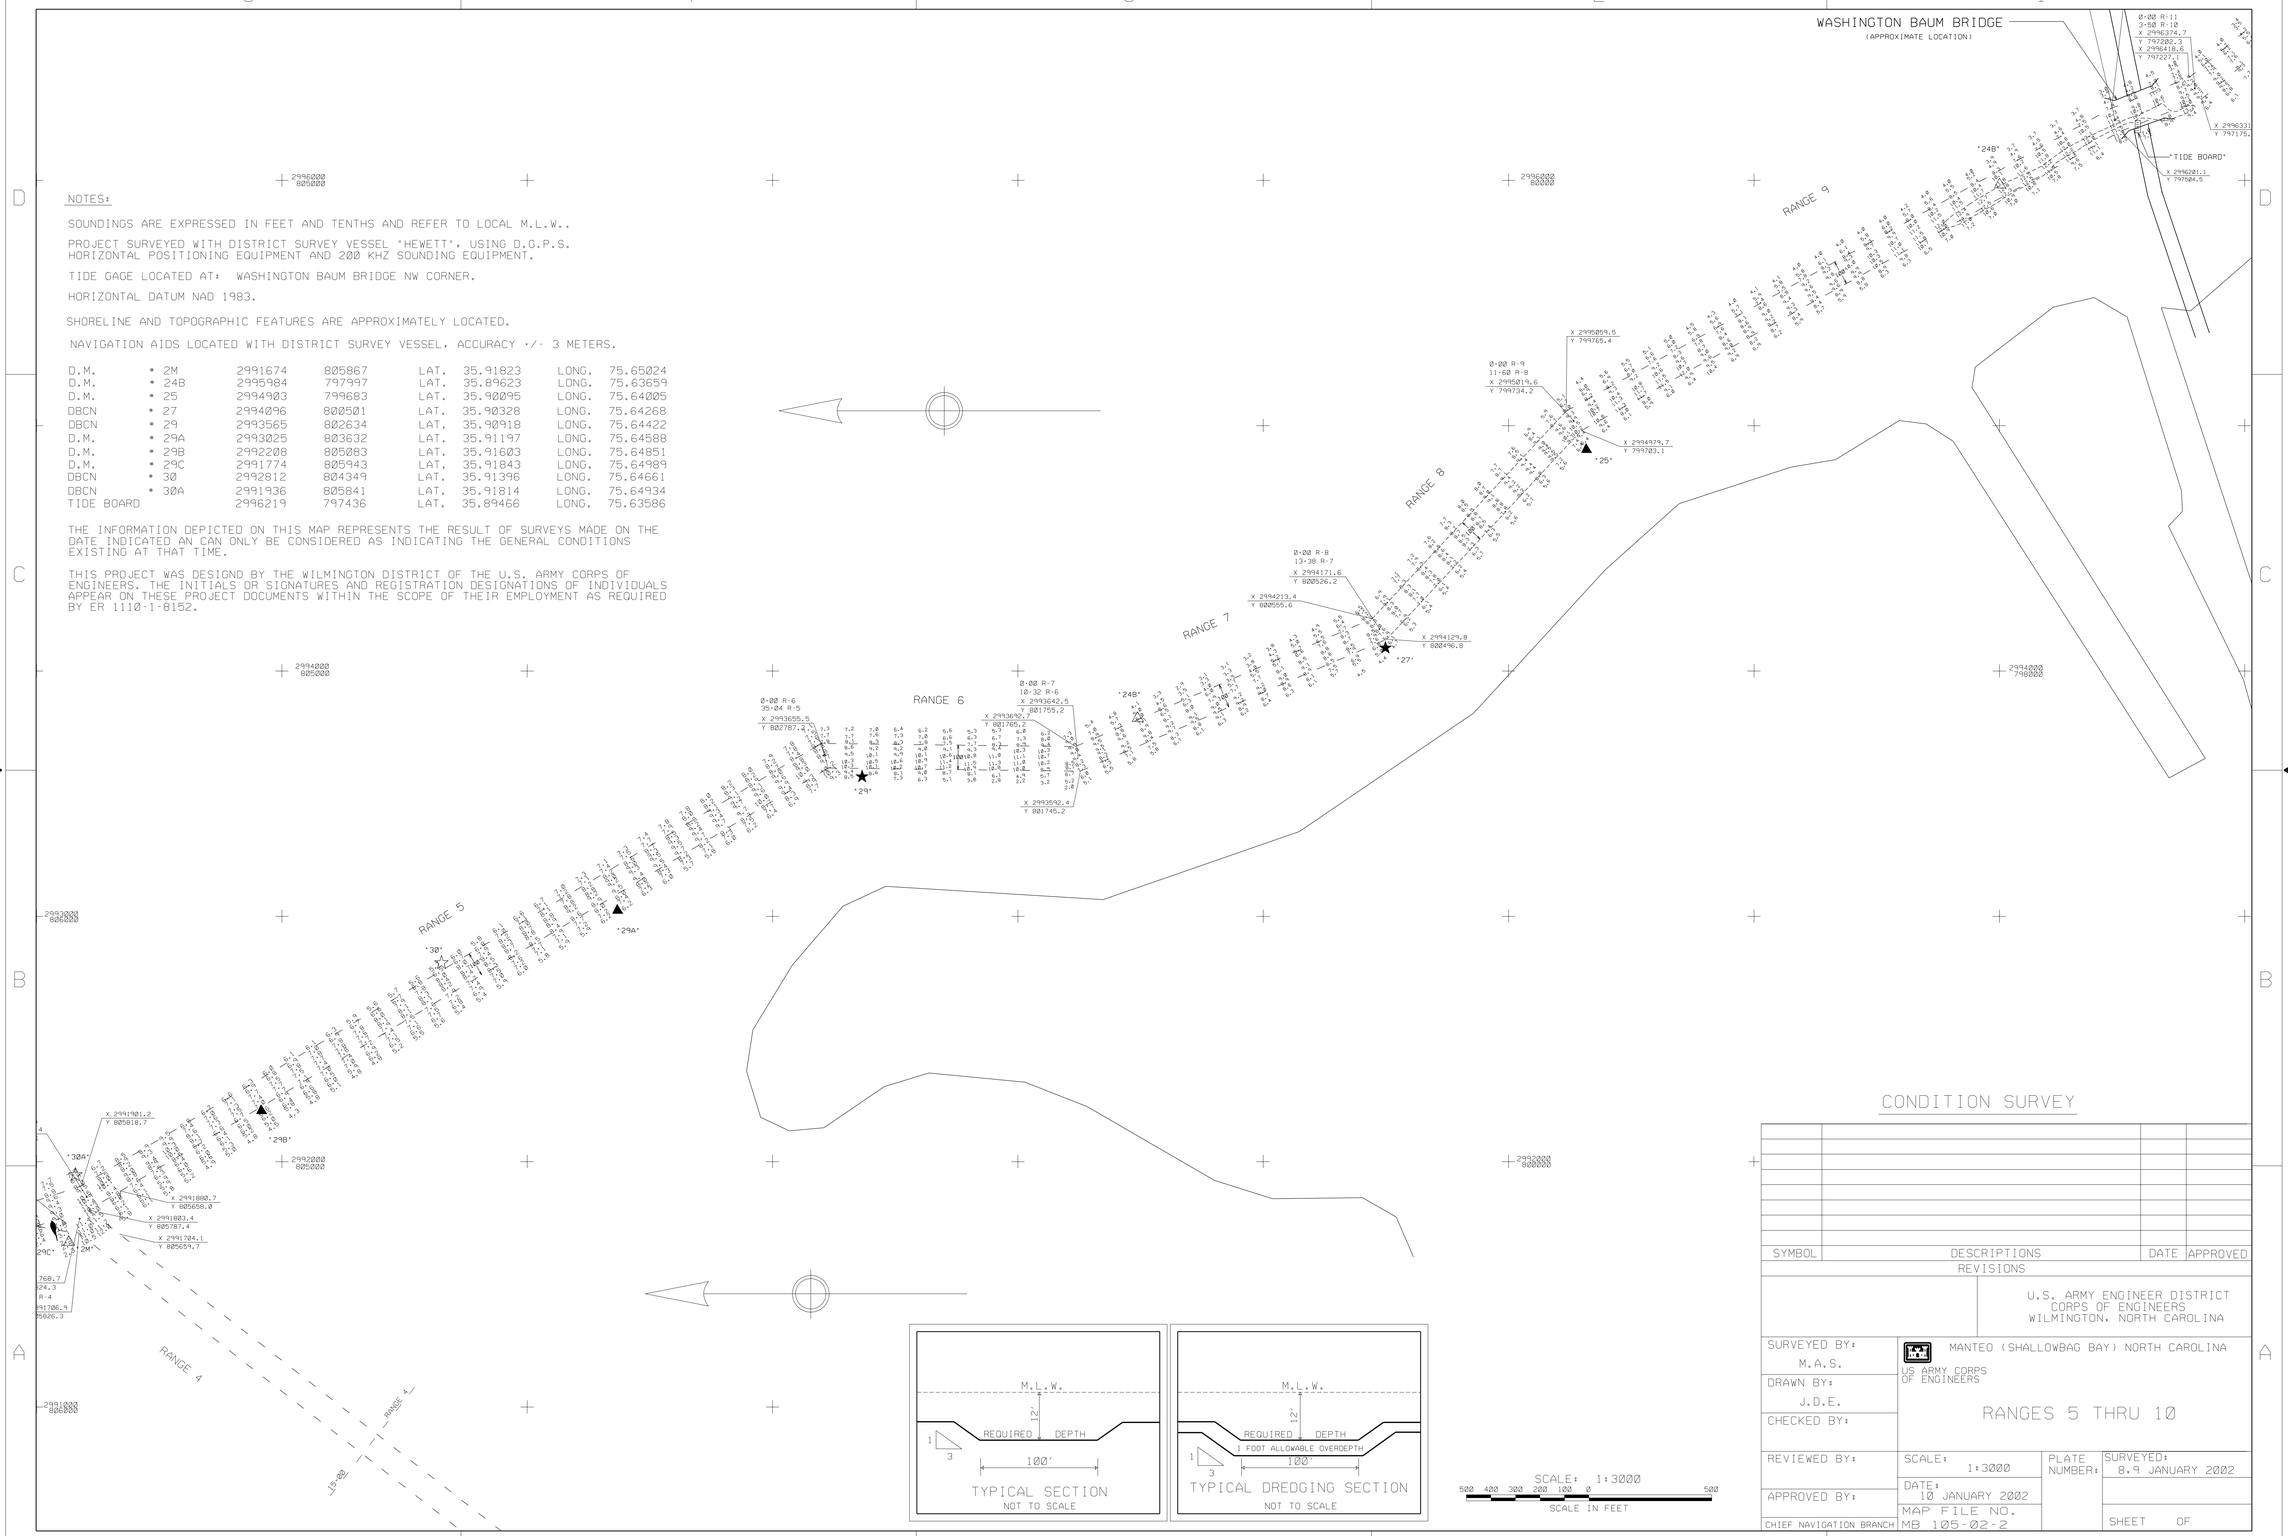

CONDITION SURVEY

SYMBOL	DESCRIPTIONS	DATE	APPROVED
	REVISIONS		

U.S. ARMY ENGINEER DISTRICT
CORPS OF ENGINEERS
WILMINGTON, NORTH CAROLINA

US ARMY CORPS OF ENGINEERS

MANTEO (SHALLOWBAG BAY) NORTH CAROLINA

RANGES 5 THRU 10

SURVEYED BY: M.A.S.	SCALE: 1:3000	PLATE NUMBER:	SURVEYED: 8.9 JANUARY 2002
DRAWN BY: J.D.E.	DATE: 10 JANUARY 2002		
CHECKED BY:	MAP FILE NO. MB 105-02-2		
REVIEWED BY:			SHEET OF
APPROVED BY:			
CHIEF NAVIGATION BRANCH			

/MANTEO/2002/MAN009BD.CO/.DGN/MAN009R5.XST, MAN008R6.XST THRU MAN008R9.XST

.../3009aaje/manteo/man009bd.dgn Feb. 25, 2002 11:22:53