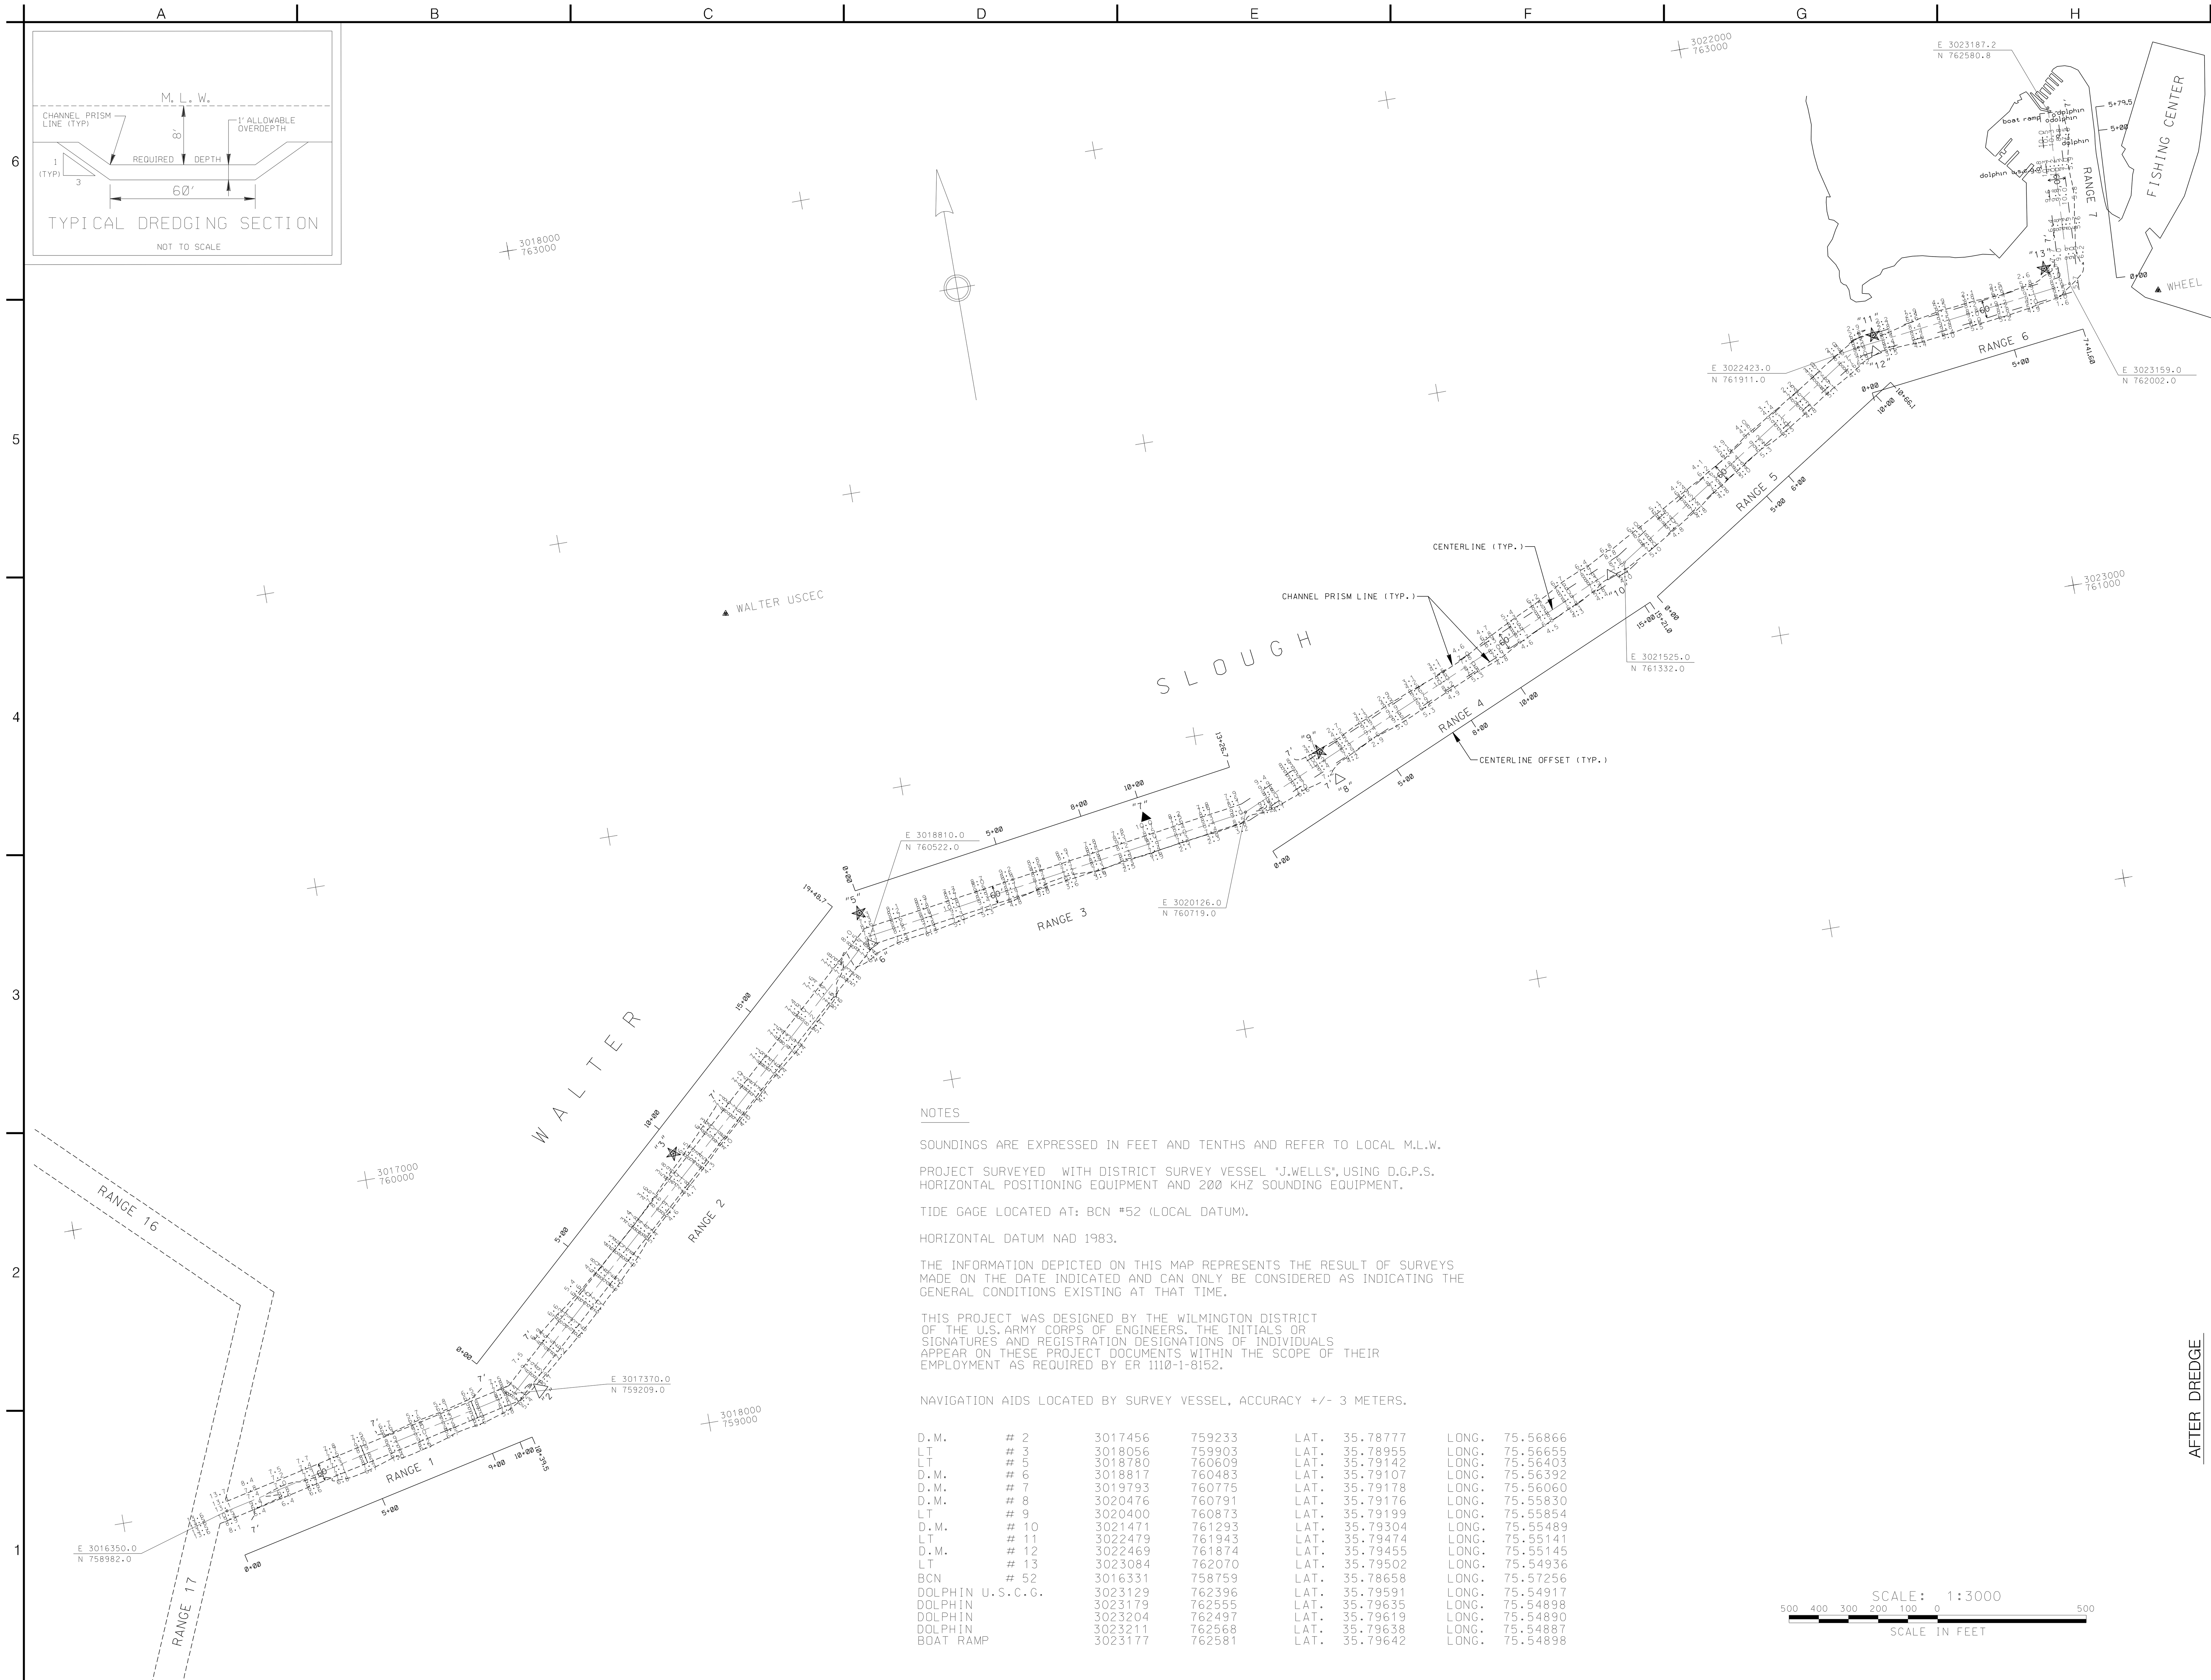

NOTES

SOUNDINGS ARE EXPRESSED IN FEET AND TENTHS AND REFER TO LOCAL M.L.W.

PROJECT SURVEYED WITH DISTRICT SURVEY VESSEL "J.WELLS", USING D.G.P.S. HORIZONTAL POSITIONING EQUIPMENT AND 200 KHZ SOUNDING EQUIPMENT.

TIDE GAGE LOCATED AT: BCN #52 (LOCAL DATUM).

HORIZONTAL DATUM NAD 1983.

THE INFORMATION DEPICTED ON THIS MAP REPRESENTS THE RESULT OF SURVEYS MADE ON THE DATE INDICATED AND CAN ONLY BE CONSIDERED AS INDICATING THE GENERAL CONDITIONS EXISTING AT THAT TIME.

THIS PROJECT WAS DESIGNED BY THE WILMINGTON DISTRICT OF THE U.S. ARMY CORPS OF ENGINEERS. THE INITIALS OR SIGNATURES AND REGISTRATION DESIGNATIONS OF INDIVIDUALS APPEAR ON THESE PROJECT DOCUMENTS WITHIN THE SCOPE OF THEIR EMPLOYMENT AS REQUIRED BY ER 1110-1-8152.

NAVIGATION AIDS LOCATED BY SURVEY VESSEL, ACCURACY +/- 3 METERS.

D.M.	# 2	3017456	759233	LAT.	35.78777	LONG.	75.56866
LT	# 3	3018056	759903	LAT.	35.78955	LONG.	75.56655
LT	# 5	3018780	760609	LAT.	35.79142	LONG.	75.56403
D.M.	# 6	3018817	760483	LAT.	35.79107	LONG.	75.56392
D.M.	# 7	3019793	760775	LAT.	35.79178	LONG.	75.56060
D.M.	# 8	3020476	760791	LAT.	35.79176	LONG.	75.55830
LT	# 9	3020400	760873	LAT.	35.79199	LONG.	75.55854
D.M.	# 10	3021471	761293	LAT.	35.79304	LONG.	75.55489
LT	# 11	3022479	761943	LAT.	35.79474	LONG.	75.55141
D.M.	# 12	3022469	761874	LAT.	35.79455	LONG.	75.55145
LT	# 13	3023084	762070	LAT.	35.79502	LONG.	75.54936
BCN	# 52	3016331	758759	LAT.	35.78658	LONG.	75.57256
DOLPHIN U.S.C.G.		3023129	762396	LAT.	35.79591	LONG.	75.54917
DOLPHIN		3023179	762555	LAT.	35.79635	LONG.	75.54898
DOLPHIN		3023204	762497	LAT.	35.79619	LONG.	75.54890
DOLPHIN		3023211	762568	LAT.	35.79638	LONG.	75.54887
BOAT RAMP		3023177	762581	LAT.	35.79642	LONG.	75.54898

SCALE: 1:3000

500 400 300 200 100 0 500

SCALE IN FEET

US Army Corps of Engineers
Wilmington District

AFTER DREDGE

MAINTENANCE DREDGING
MANTEO (SHALLOWBAG) BAY, NC

WALTER SLOUGH

U.S. ARMY ENGINEER DISTRICT
CORPS OF ENGINEERS
WILMINGTON, NORTH CAROLINA

CONTRACT NO. DACW54-02-C-0005

SURVEYED BY: R.W.A.
DRAWN BY: A.G.F.
CHECKED BY:
REVIEWED BY:
DATE: 28 MARCH 2003
APPROVED BY:
CHIEF, NAVIGATION BRANCH
MAP FILE NO. MB 105-03-12
SURVEYED: 25 MARCH 2003
FILE NAME: WS0325AD.DGN
PLOT SCALE: 1:3000

SYMBOL | DESCRIPTION | DATE | APPROVED

PLATE NUMBER

SHEET OF

G:/WEBSITE/ws0325ad.dgn 03/31/2003 07:23:51 AM