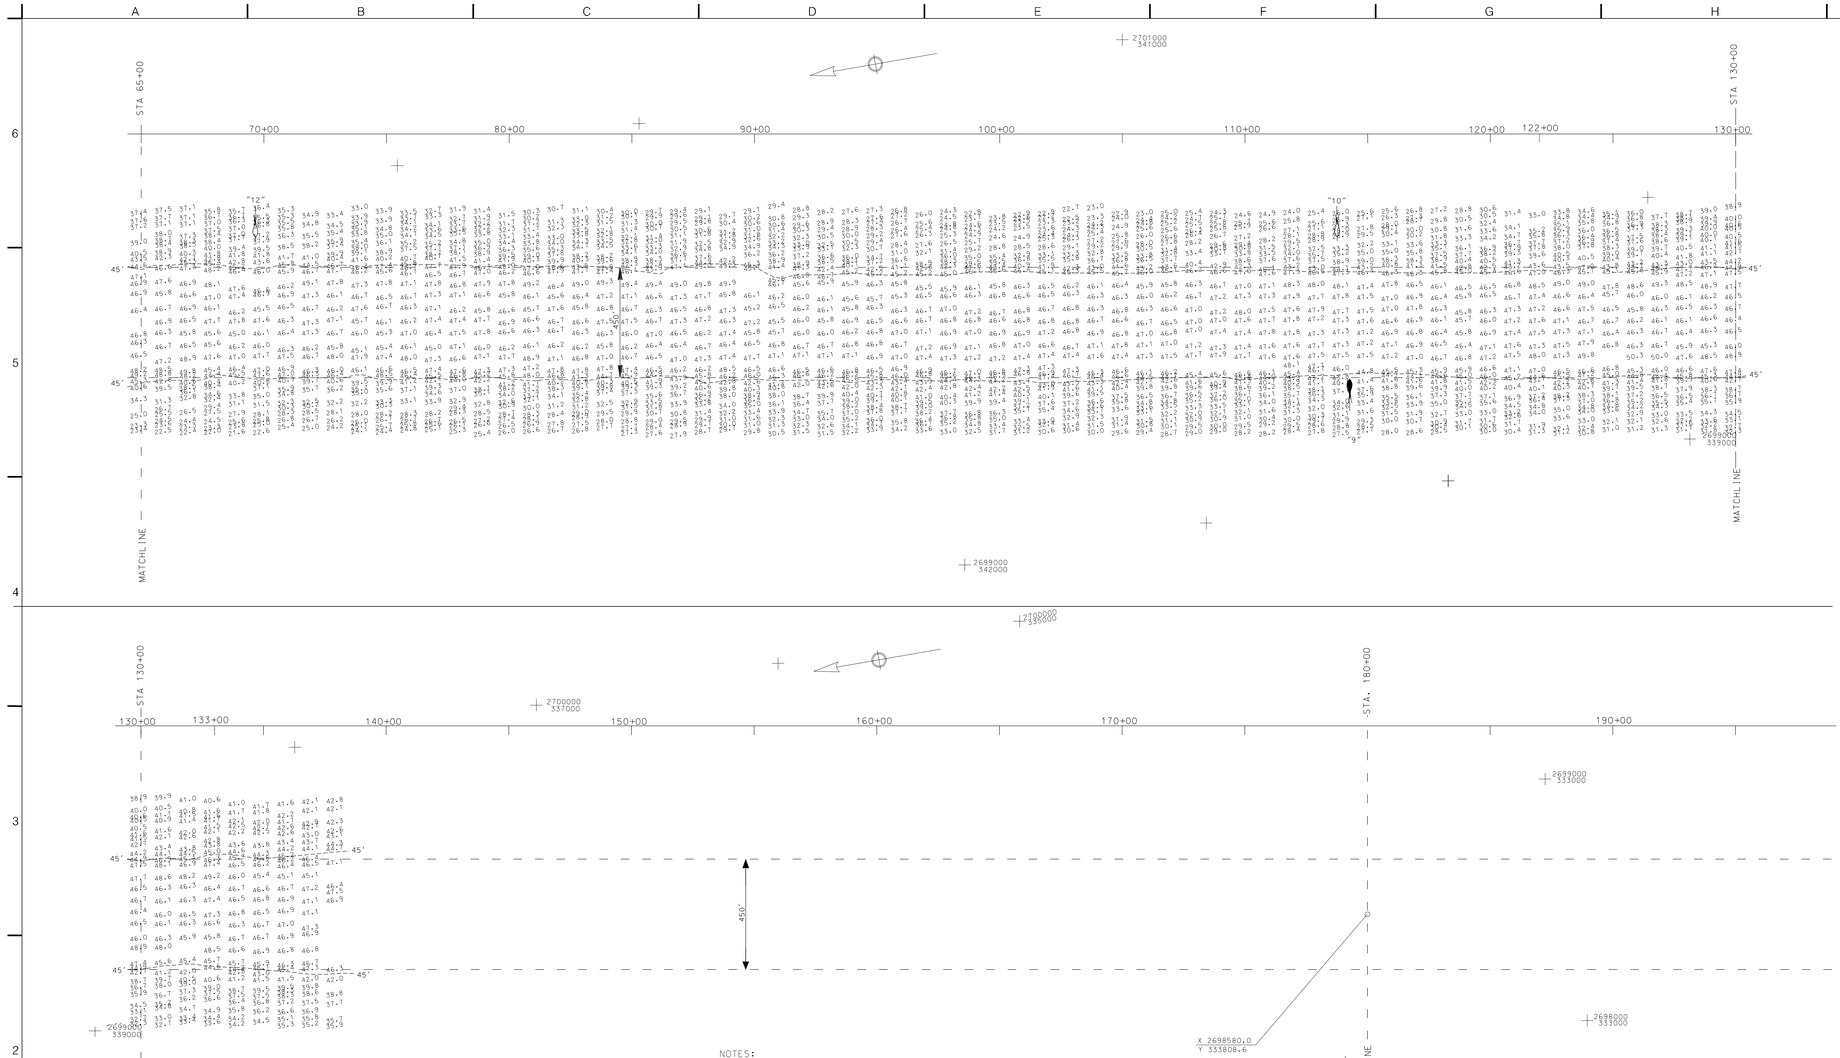

NOTES:

SOUNDINGS ARE EXPRESSED IN FEET AND TENTHS AND REFER TO LOCAL M.L.W..
PROJECT SURVEYED WITH DISTRICT SURVEY VESSEL "BEAUFORT". USING D.G.P.S.
HORIZONTAL POSITIONING EQUIPMENT AND 200 KHZ SOUNDING EQUIPMENT.

HORIZONTAL DATUM NAD 1983

TIDE GAGE LOCATED AT: TRIPLE S PIER, BFT. DATUM.

NAVIGATION AIDS LOCATED BY SURVEY VESSEL. ACCURACY +/- 3 METERS

LT. BUOY	# 9	2699494	340323	LAT.	34.66257	LONG.	76.67364
LT. BUOY	# 10	2700041	340278	LAT.	34.66241	LONG.	76.67173
LT. BUOY	# 12	2700794	344623	LAT.	34.67429	LONG.	76.66887

THIS PROJECT WAS DESIGNED BY THE WILMINGTON DISTRICT OF THE U.S. ARMY CORPS OF ENGINEERS. THE INITIALS OR SIGNATURES AND REGISTRATION DESIGNATIONS OF INDIVIDUALS APPEAR ON THESE PROJECT DOCUMENTS WITHIN THE SCOPE OF THEIR EMPLOYMENT AS REQUIRED BY ER 1110-1-8152.

THE INFORMATION DEPICTED ON THIS MAP REPRESENTS THE RESULT OF SURVEYS MADE ON THE DATE INDICATED AND CAN ONLY BE CONSIDERED AS INDICATING THE GENERAL CONDITIONS EXISTING AT THAT TIME.

THIS MAP SHOWS CONDITION OF CHANNEL AFTER DREDGING BY THE DREDGE "MANHATTEN ISLAND", GREAT LAKES DREDGE & DOCK. DURING THE PERIOD JANUARY THRU MARCH 2003.

FOR CONDITION OF CHANNEL PRIOR TO DREDGING SEE MAP FILE NO. MHC 105-03-2 & 3 DATED 7 JANUARY 2003.

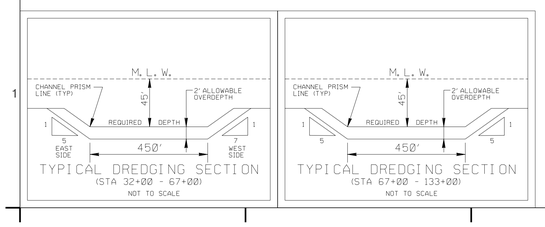

SCALE: 1:3000

500 400 300 200 100 0 500

SCALE IN FEET

AFTER DREDGING

US Army Corps of Engineers
Wilmington District

DESIGN	DRAWN	CHECKED	DATE	APPROVED

SURVEYED BY: C.P.P.	APPROVED BY: CHIEF, NAVIGATION BRANCH
DRAWN BY:	MAP FILE: MHC 105-03-9
CHECKED BY:	SURVEYED: 3 FEBRUARY 2003
REVIEWED BY:	FILE NAME: 1NAV03NAV03.DGN
DATE: 4 MARCH 2003	PLOT SCALE: 1:3000

U.S. ARMY ENGINEER DISTRICT
CORPS OF ENGINEERS
WILMINGTON, NORTH CAROLINA

CONTRACT NO. DACW54-03-C-0001

MAINTENANCE DREDGING
MOREHEAD CITY HARBOR, NORTH CAROLINA

RANGE A
STA 65+00 TO STA 130+00 AND
STA 130+00 TO STA 180+00

PLATE NUMBER

SHEET OF

G:/WEBSITE/raa062ad.dgn 03/06/2003 10:51:30 AM