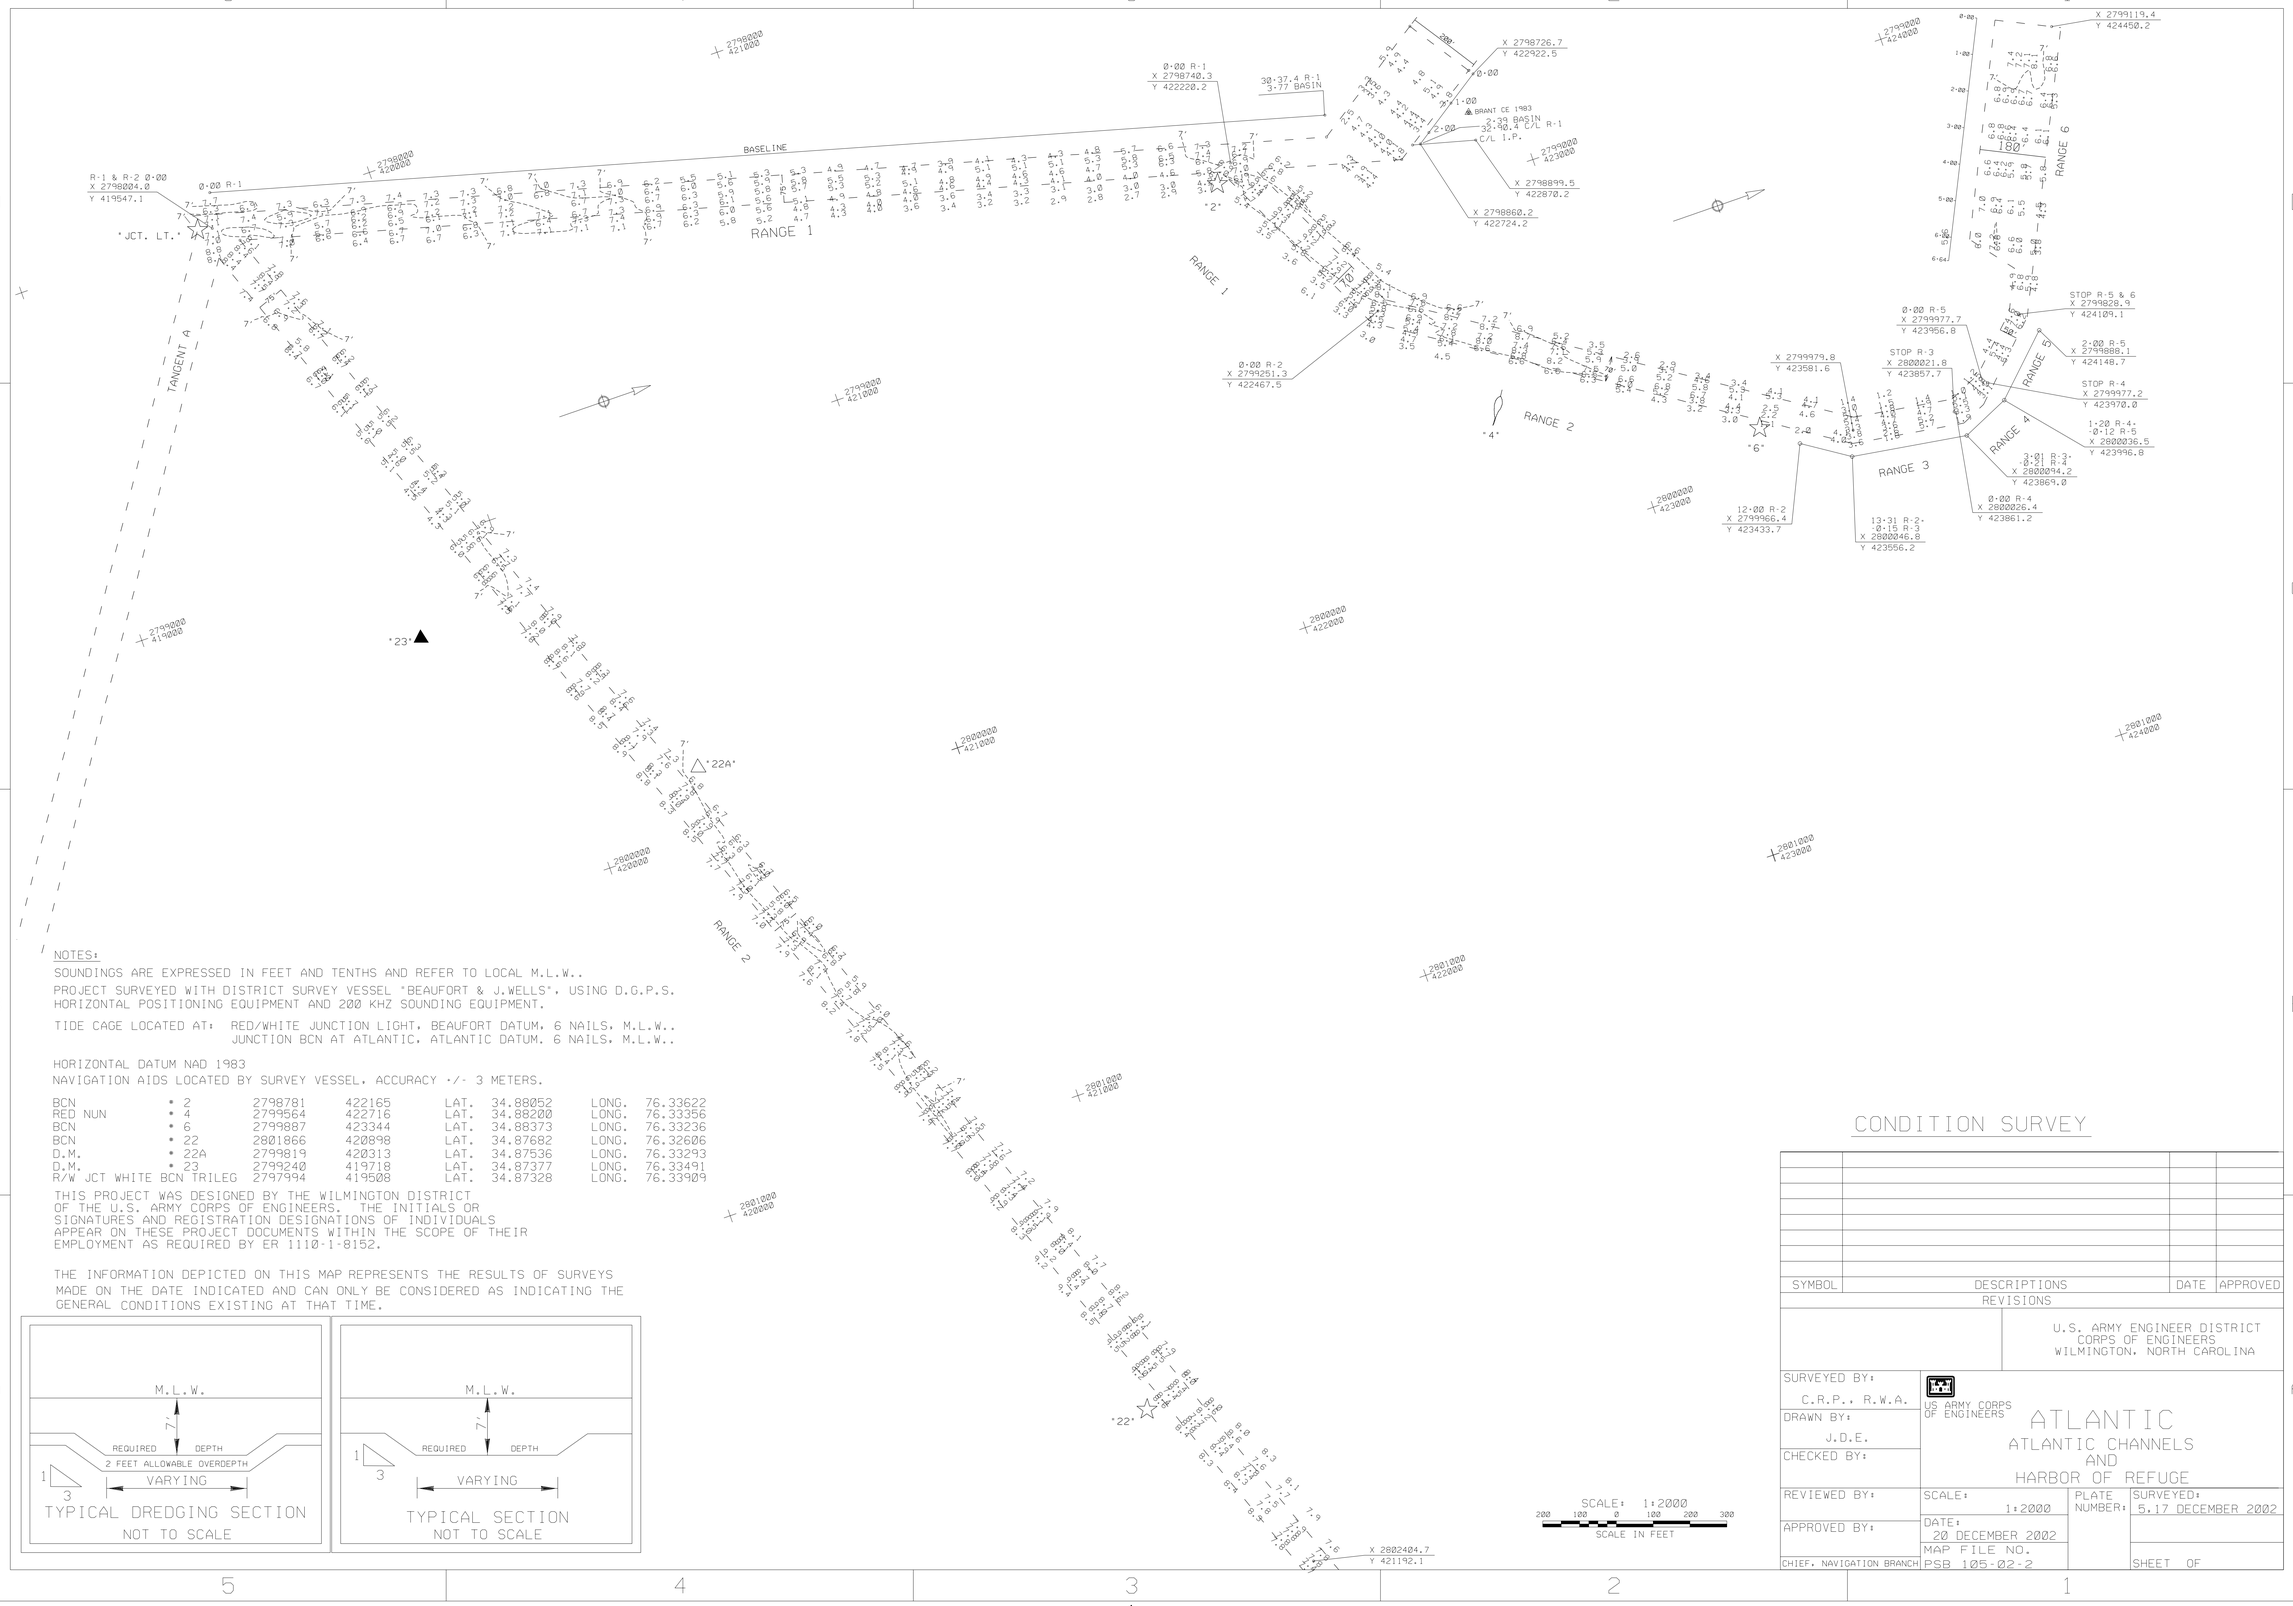

NOTES:

SOUNDINGS ARE EXPRESSED IN FEET AND TENTHS AND REFER TO LOCAL M.L.W..

PROJECT SURVEYED WITH DISTRICT SURVEY VESSEL "BEAUFORT & J.WELLS", USING D.G.P.S. HORIZONTAL POSITIONING EQUIPMENT AND 200 KHZ SOUNDING EQUIPMENT.

TIDE CAGE LOCATED AT: RED/WHITE JUNCTION LIGHT, BEAUFORT DATUM, 6 NAILS, M.L.W..
JUNCTION BCN AT ATLANTIC, ATLANTIC DATUM, 6 NAILS, M.L.W..

HORIZONTAL DATUM NAD 1983
NAVIGATION AIDS LOCATED BY SURVEY VESSEL, ACCURACY +/- 3 METERS.

BCN	• 2	2798781	422165	LAT.	34.88052	LONG.	76.33622
RED NUN	• 4	2799564	422716	LAT.	34.88200	LONG.	76.33356
BCN	• 6	2799887	423344	LAT.	34.88373	LONG.	76.33236
BCN	• 22	2801866	420898	LAT.	34.87682	LONG.	76.32606
D.M.	• 22A	2799819	420313	LAT.	34.87536	LONG.	76.33293
D.M.	• 23	2799240	419718	LAT.	34.87377	LONG.	76.33491
R/W JCT WHITE BCN TRILEG		2797994	419508	LAT.	34.87328	LONG.	76.33909

THIS PROJECT WAS DESIGNED BY THE WILMINGTON DISTRICT OF THE U.S. ARMY CORPS OF ENGINEERS. THE INITIALS OR SIGNATURES AND REGISTRATION DESIGNATIONS OF INDIVIDUALS APPEAR ON THESE PROJECT DOCUMENTS WITHIN THE SCOPE OF THEIR EMPLOYMENT AS REQUIRED BY ER 1110-1-8152.

THE INFORMATION DEPICTED ON THIS MAP REPRESENTS THE RESULTS OF SURVEYS MADE ON THE DATE INDICATED AND CAN ONLY BE CONSIDERED AS INDICATING THE GENERAL CONDITIONS EXISTING AT THAT TIME.

CONDITION SURVEY

SYMBOL	DESCRIPTIONS	DATE	APPROVED
	REVISIONS		

U.S. ARMY ENGINEER DISTRICT
CORPS OF ENGINEERS
WILMINGTON, NORTH CAROLINA

US ARMY CORPS OF ENGINEERS

ATLANTIC
ATLANTIC CHANNELS AND HARBOR OF REFUGE

SURVEYED BY: C.R.P., R.W.A.	SCALE: 1:2000	PLATE NUMBER:	SURVEYED: 5,17 DECEMBER 2002
DRAWN BY: J.D.E.	DATE: 20 DECEMBER 2002		
CHECKED BY:	MAP FILE NO. PSB 105-02-2		
REVIEWED BY:			
APPROVED BY:			
CHIEF, NAVIGATION BRANCH			SHEET OF

/PSBH/2002/ATL341CS.CO/.DGN/ATL341R1.XST/ATL341R2.XST/ATL341BA.XST/HRF341R1.XST THRU HRF341R6.XST

.../3009SAJE/ATL-CH/atl351cs.dgn 12/20/2002 07:58:02 AM