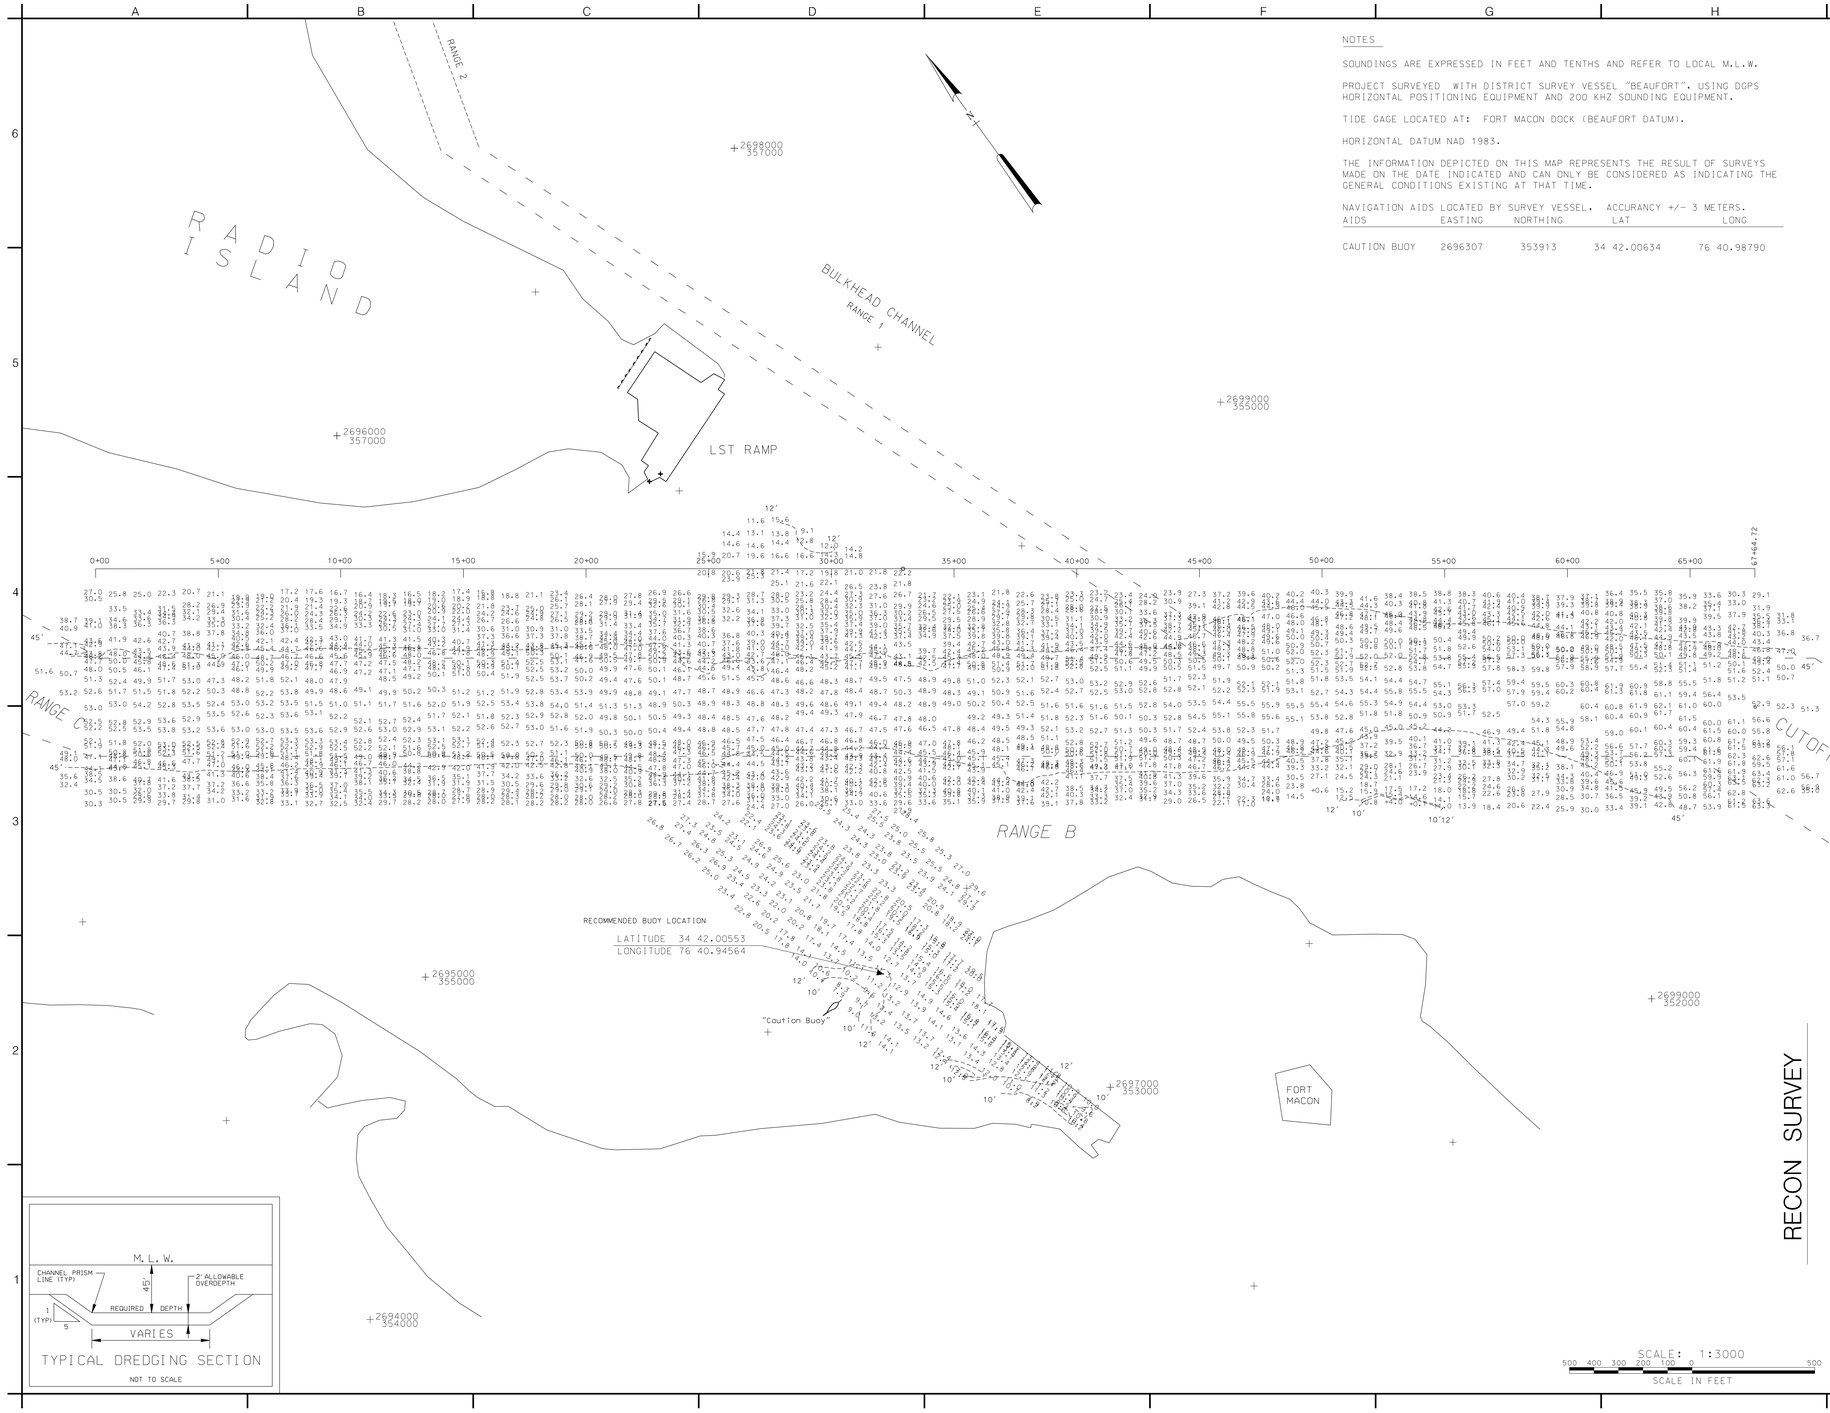


NOTES

SOUNDINGS ARE EXPRESSED IN FEET AND TENTHS AND REFER TO LOCAL M.L.W.

PROJECT SURVEYED WITH DISTRICT SURVEY VESSEL "BEAUFORT", USING DGPS HORIZONTAL POSITIONING EQUIPMENT AND 200 KHZ SOUNDING EQUIPMENT.

TIDE GAGE LOCATED AT: FORT MACON DOCK (BEAUFORT DATUM).

HORIZONTAL DATUM NAD 1983.

THE INFORMATION DEPICTED ON THIS MAP REPRESENTS THE RESULT OF SURVEYS MADE ON THE DATE INDICATED AND CAN ONLY BE CONSIDERED AS INDICATING THE GENERAL CONDITIONS EXISTING AT THAT TIME.

NAVIGATION AIDS LOCATED BY SURVEY VESSEL. ACCURANCY +/- 3 METERS.

| AIDS | EASTING | NORTHING | LAT | LONG |
|---|---|---|---|---|
| CAUTION BUOY | 2696307 | 353913 | 34 42.00634 | 76 40.98790 |

US Army Corps of Engineers
Wilmington District

| SYMBOL | DESCRIPTION | DATE | APPROVED |
|---|---|---|---|

APPROVED BY: CHIEF, NAVIGATION BRANCH
MAP FILE NO. MC 105-03-27
SURVEYED: 10.15 DECEMBER 2003
FILENAME: FTMAC349.DGN
PLOT SCALE: 1:3000
DATE: 19 DEC. 2003

SURVEYED BY: C.R.P.
DRAWN BY: A.G.F.
CHECKED BY:
REVIEWED BY:
DATE: 19 DEC. 2003

U.S. ARMY ENGINEER DISTRICT
CORPS OF ENGINEERS
WILMINGTON, NORTH CAROLINA

RECON SURVEY

MOREHEAD CITY HARBOR, N.C.
RANGE B &
FT. MACON
USCG STATION

PLATE NUMBER

SHEET OF

.../FT_MACON_USCG/ftmac349.dgn 12/19/2003 07:57:23 AM