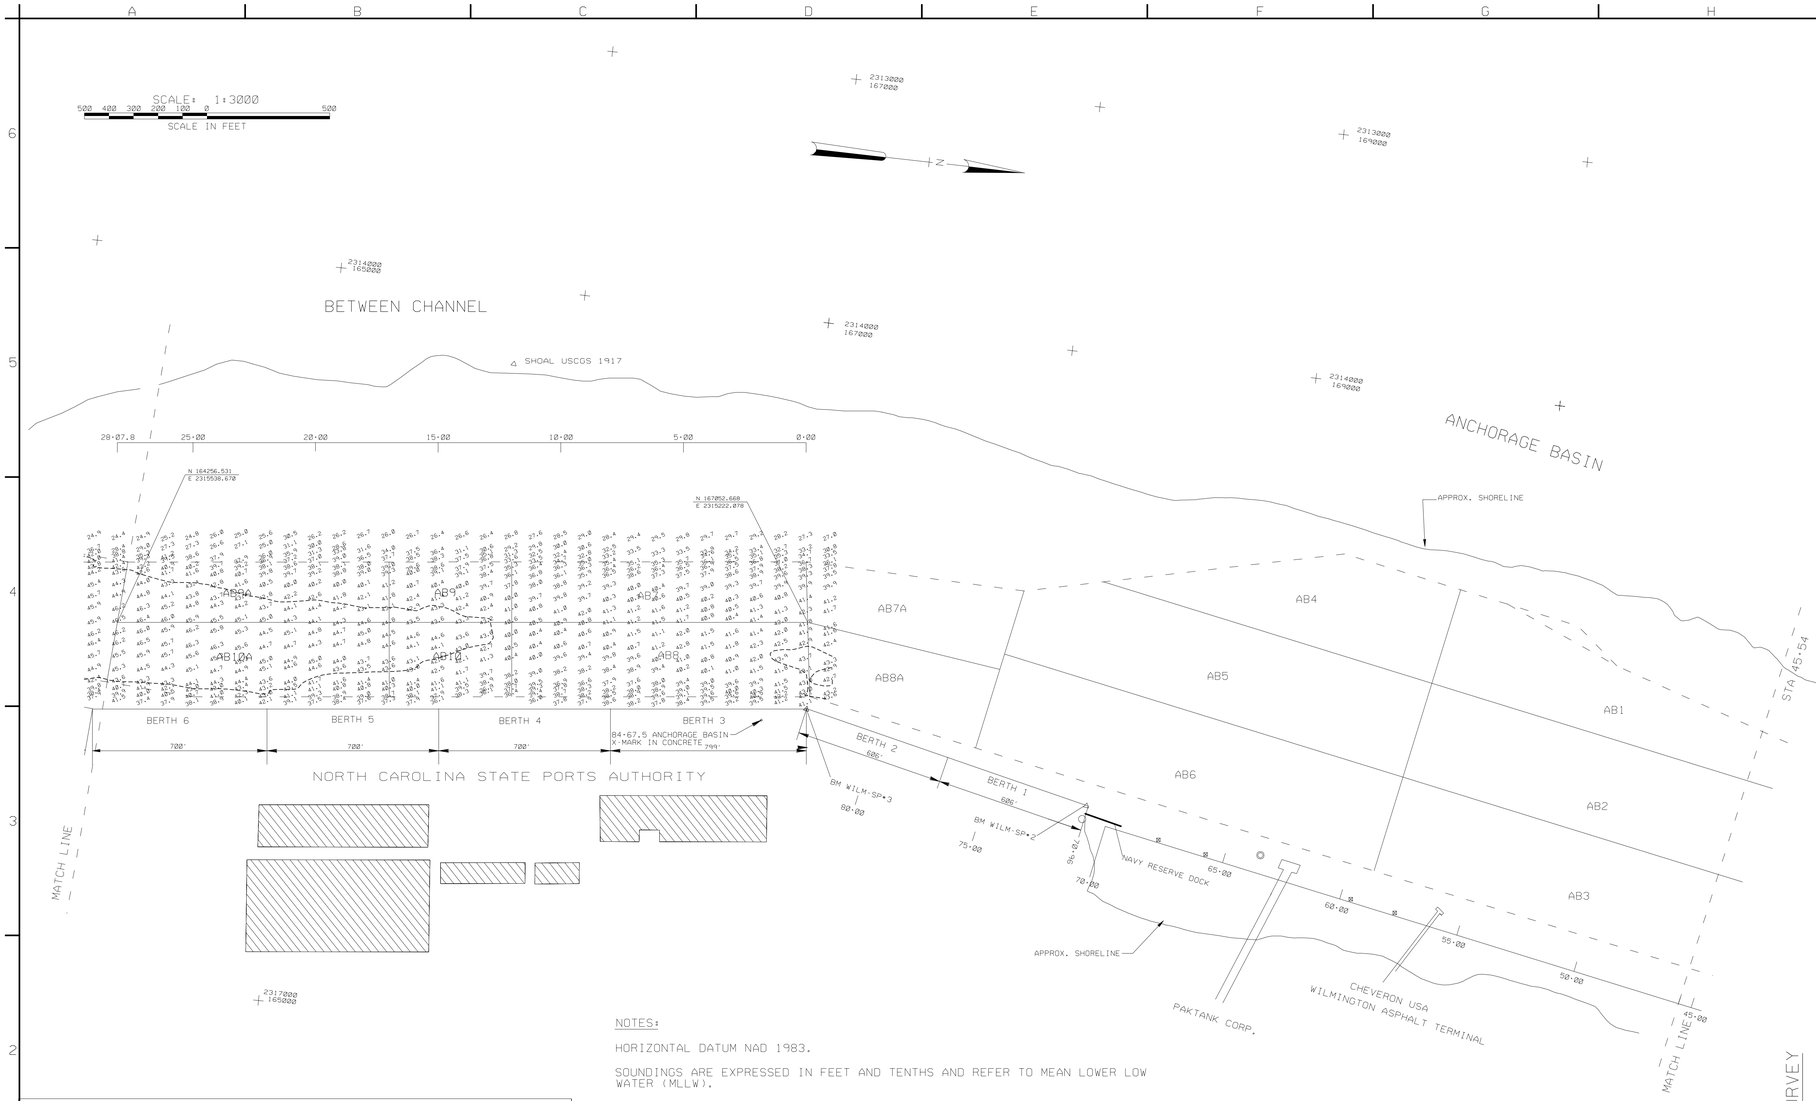

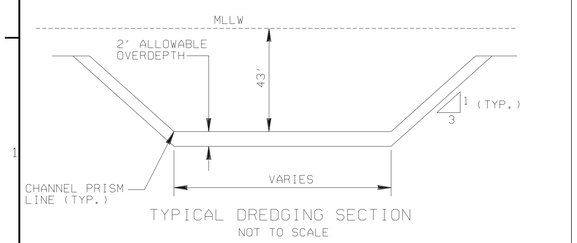

TYPICAL DREDGING SECTION
NOT TO SCALE

NOTES:

HORIZONTAL DATUM NAD 1983.

SOUNDINGS ARE EXPRESSED IN FEET AND TENTHS AND REFER TO MEAN LOWER LOW WATER (MLLW).

PROJECT SURVEYED WITH DISTRICT SURVEY VESSEL ' GILLETTE ' USING RTK GPS HORIZONTAL AND VERTICAL POSITIONING EQUIPMENT AND 28 KHZ SOUNDING EQUIPMENT.

TIDE GAGE REFERENCED AT SPA STATION 83+05, 6 NAILS MLLW.

THIS PROJECT WAS DESIGNED BY THE WILMINGTON DISTRICT OF THE U.S. ARMY CORPS OF ENGINEERS. THE INITIALS OR SIGNATURES AND REGISTRATION DESIGNATIONS OF INDIVIDUALS APPEAR ON THESE PROJECT DOCUMENTS WITHIN THE SCOPE OF THEIR EMPLOYMENT AS REQUIRED BY ER 1110-1-8152.

THE INFORMATION DEPICTED ON THIS MAP REPRESENTS THE RESULT OF SURVEYS MADE ON THE DATE INDICATED AND CAN ONLY BE CONSIDERED AS INDICATING THE GENERAL CONDITIONS EXISTING AT THAT TIME.

CONDITION SURVEY

US Army Corps of Engineers
Wilmington District

SYMBOL	DESCRIPTION	DATE	APPROVED	SYMBOL	DESCRIPTION	DATE	APPROVED

SURVEYED BY: SV.IAS
DRAWN BY: EVH
CHECKED BY:
REVIEWED BY:
DATE: 7 APRIL 2003
APPROVED BY:
CHIEF, NAVIGATION BRANCH
MAP FILE NO: WH 105-03-57
SURVEYED: 4 APRIL 2003
FILE NAME: BTC0404.DGN
PLOT SCALE: 1:3000

U.S. ARMY ENGINEER DISTRICT
CORPS OF ENGINEERS
WILMINGTON, NORTH CAROLINA

WILMINGTON HARBOR, NC
ANCHORAGE BASIN
STA 45+54 - 84+83.64
& BETWEEN CHANNEL

PLATE NUMBER

SHEET OF

G:/WEBSITE/btc0404.dgn 04/08/2003 01:39:16 PM