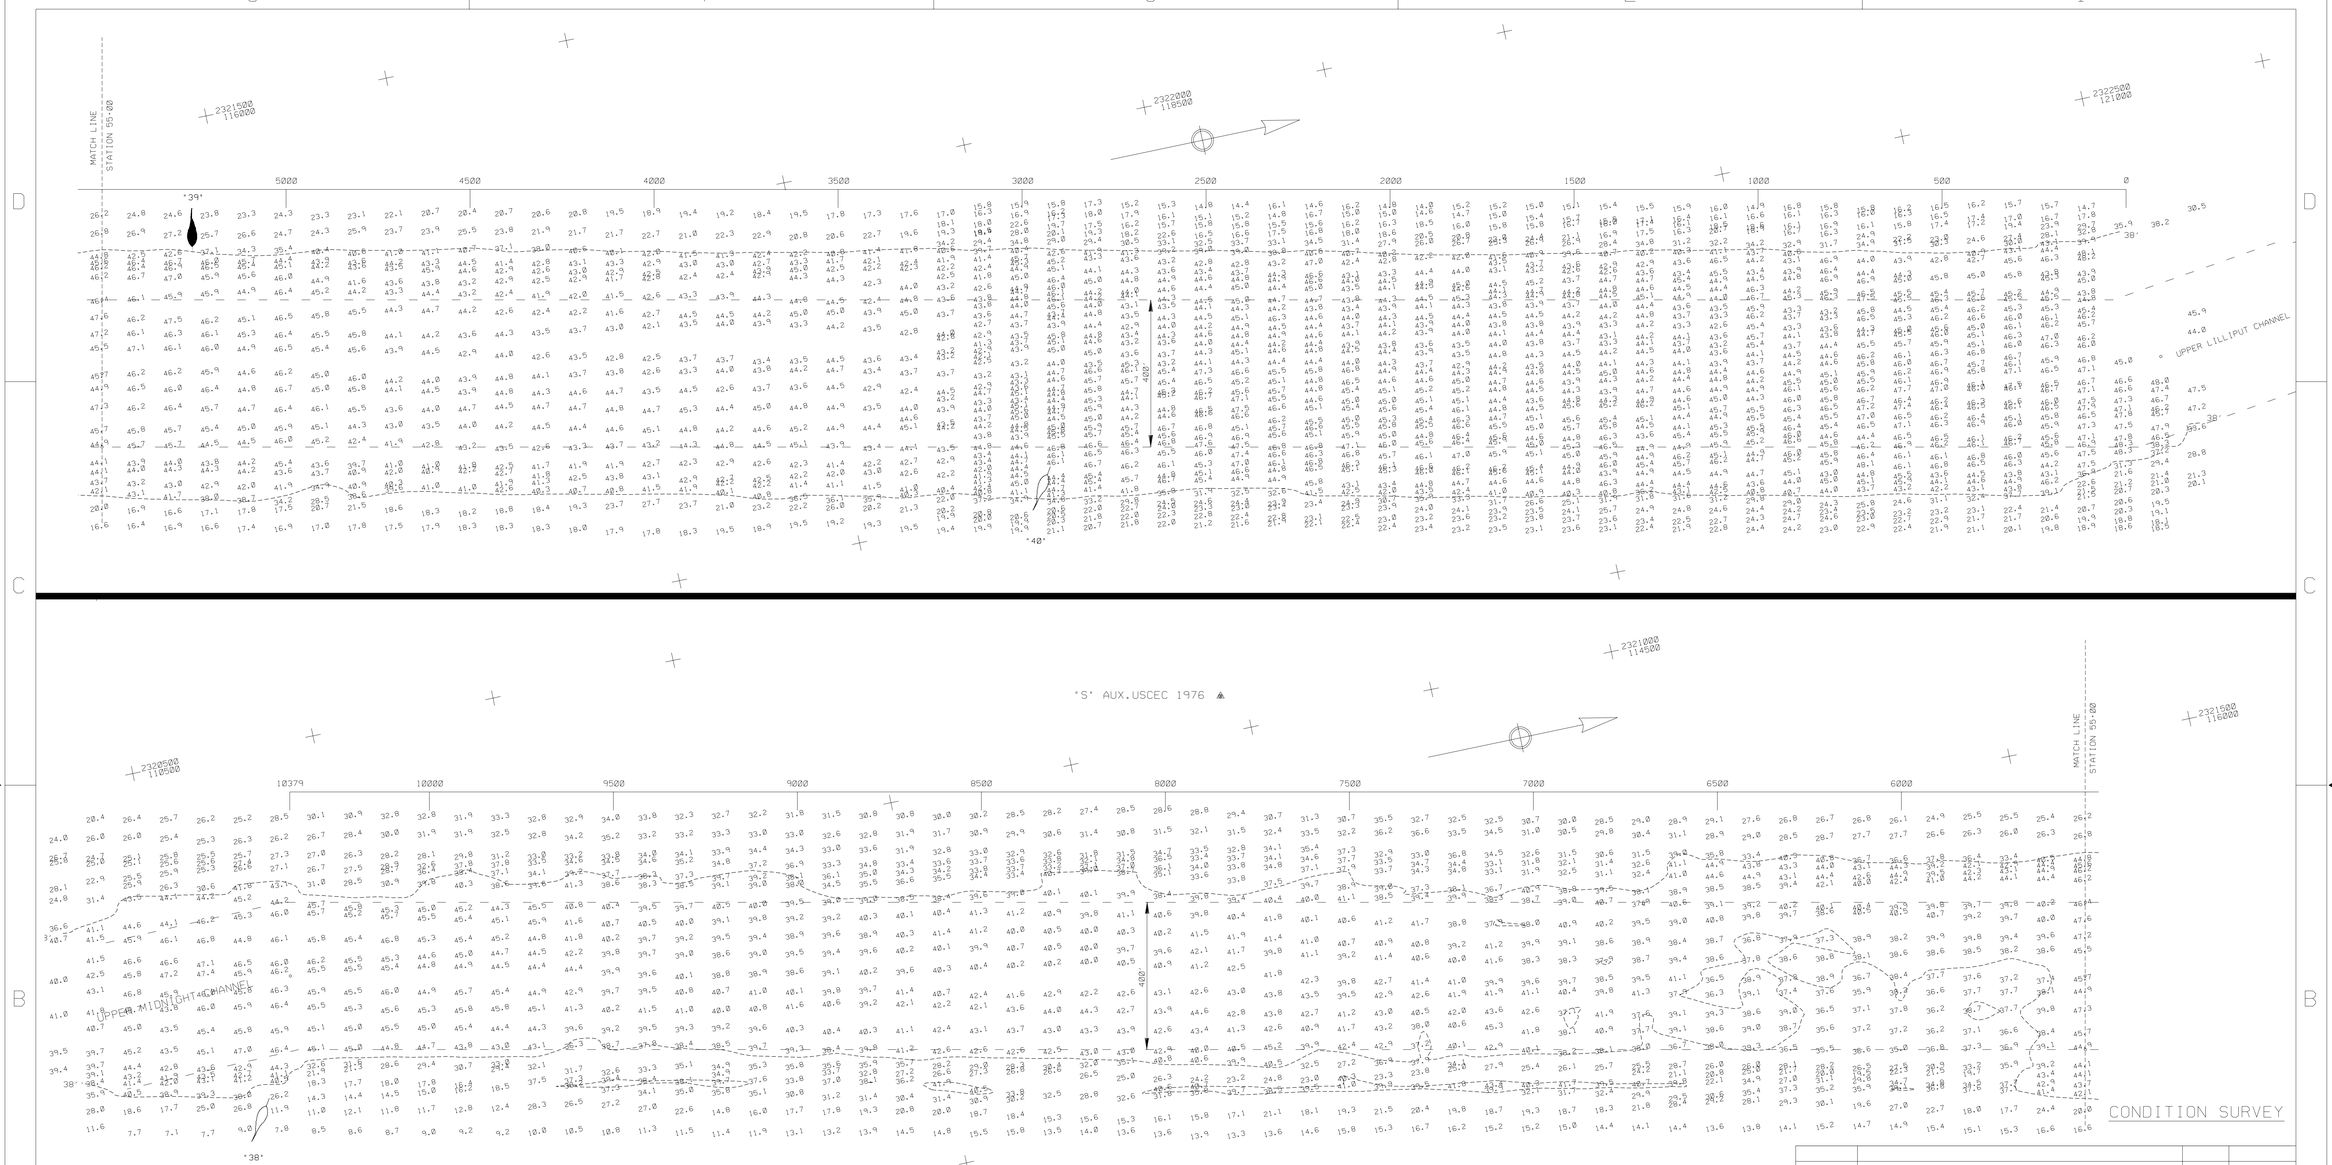

NOTES:

HORIZONTAL DATUM NAD 1983.

SOUNDINGS ARE EXPRESSED IN FEET AND TENTHS AND REFER TO MEAN LOWER LOW WATER (MLLW).

PROJECT WITH DISTRICT SURVEY VESSEL " GILLETTE ", USING RTK DGPS HORIZONTAL AND VERTICAL POSITIONING EQUIPMENT AND 28 KHZ SOUNDING EQUIPMENT.

TIDE GAGE REFERENCED AT - BCN 10

THIS PROJECT WAS DESIGNED BY THE WILMINGTON DISTRICT OF THE U.S. ARMY CORPS OF ENGINEERS. THE INITIALS OR SIGNATURES AND REGISTRATION DESIGNATIONS OF INDIVIDUALS APPEAR ON THESE PROJECT DOCUMENTS WITHIN THE SCOPE OF THEIR EMPLOYMENT AS REQUIRED BY ER 1110-1-8152.

THE INFORMATION DEPICTED ON THIS MAP REPRESENTS THE RESULT OF SURVEYS MADE ON THE DATE INDICATED AND CAN ONLY BE CONSIDERED AS INDICATING THE GENERAL CONDITIONS EXISTING AT THAT TIME.

NAVIGATION AID LOCATED WITH DISTRICT SURVEY VESSEL. ACCURACY PLUS / MINUS 3 METERS.

LT.BUOY 40	2322903	118051	LAT. 34.06958	LONG. 77.93386
LT.BUOY 39	2321861	115889	LAT. 34.06367	LONG. 77.93738
LT.BUOY 38	2321438	110684	LAT. 34.04939	LONG. 77.93896

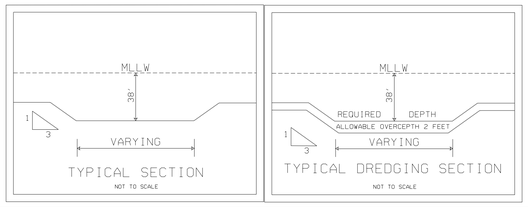

SCALE: 1:2000

200 100 0 100 200 300

SCALE IN FEET

SYMBOL	DESCRIPTIONS	DATE	APPROVED
	REVISIONS		

U.S. ARMY ENGINEER DISTRICT
CORPS OF ENGINEERS
WILMINGTON, NORTH CAROLINA

WILMINGTON HARBOR, NORTH CAROLINA

US ARMY CORPS OF ENGINEERS

LOWER LILLIPUT CHANNEL

SURVEYED BY: SV.IAS	SCALE: 1 : 2000	PLATE NUMBER:	SURVEYED: 17,18 DECEMBER 2002
DRAWN BY: EVH	DATE: 19 DECEMBER 2002		
CHECKED BY:			
REVIEWED BY:			
APPROVED BY:			
CHIEF, NAVIGATION BRANCH	MAP NO. WH 105-02-200		SHEET OF