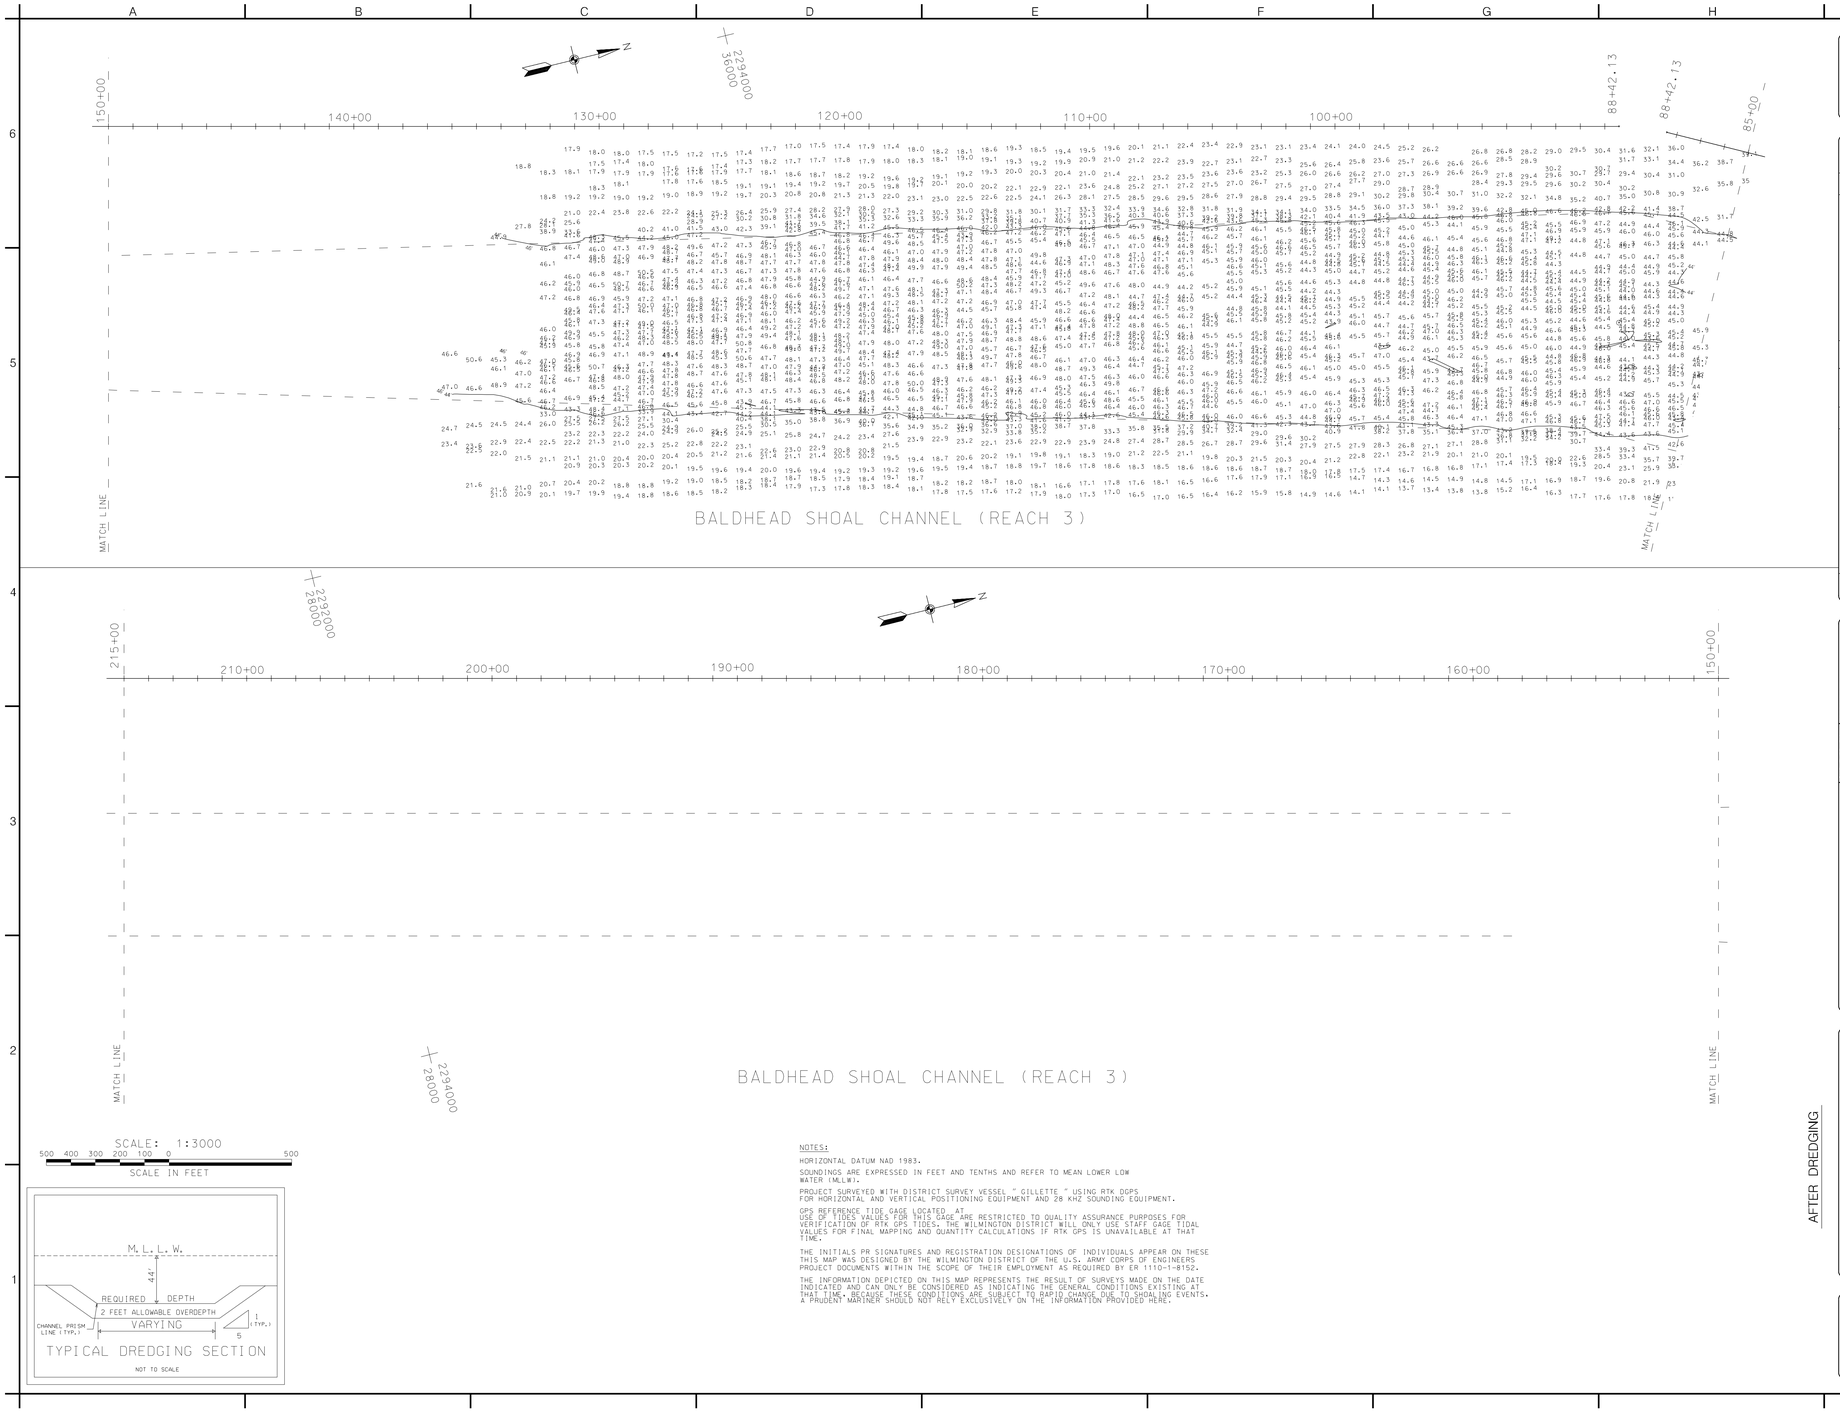

NOTES:

HORIZONTAL DATUM NAD 1983.

SOUNDINGS ARE EXPRESSED IN FEET AND TENTHS AND REFER TO MEAN LOWER LOW WATER (MLLW).

PROJECT SURVEYED WITH DISTRICT SURVEY VESSEL " GILLETTE " USING RTK DGPS FOR HORIZONTAL AND VERTICAL POSITIONING EQUIPMENT AND 28 KHZ SOUNDING EQUIPMENT.

GPS REFERENCE TIDE GAGE LOCATED AT
USE OF TIDES VALUES FOR THIS GAGE ARE RESTRICTED TO QUALITY ASSURANCE PURPOSES FOR VERIFICATION OF RTK GPS TIDES. THE WILMINGTON DISTRICT WILL ONLY USE STAFF GAGE TIDAL VALUES FOR FINAL MAPPING AND QUANTITY CALCULATIONS IF RTK GPS IS UNAVAILABLE AT THAT TIME.

THE INITIALS PR SIGNATURES AND REGISTRATION DESIGNATIONS OF INDIVIDUALS APPEAR ON THESE THIS MAP WAS DESIGNED BY THE WILMINGTON DISTRICT OF THE U.S. ARMY CORPS OF ENGINEERS PROJECT DOCUMENTS WITHIN THE SCOPE OF THEIR EMPLOYMENT AS REQUIRED BY ER 1110-1-8152.

THE INFORMATION DEPICTED ON THIS MAP REPRESENTS THE RESULT OF SURVEYS MADE ON THE DATE INDICATED AND CAN ONLY BE CONSIDERED AS INDICATING THE GENERAL CONDITIONS EXISTING AT THAT TIME. BECAUSE THESE CONDITIONS ARE SUBJECT TO RAPID CHANGE DUE TO SHOALING EVENTS. A PRUDENT MARINER SHOULD NOT RELY EXCLUSIVELY ON THE INFORMATION PROVIDED HERE.

US Army Corps of Engineers
Wilmington District

SYMBOL	DESCRIPTION	DATE	APPROVED

SYMBOL	DESCRIPTION	DATE	APPROVED

SURVEYED BY: MS/MAS
DRAWN BY: JRA
CHECKED BY:
REVIEWED BY:
DATE: 05 JAN 2004
APPROVED BY:
CHIEF, NAVIGATION BRANCH
MAP FILE NO. WH 105-04-02
SURVEYED: 04 JAN 2004
FILE NAME: NBS04AD.DGN
PLOT SCALE: 1:3000

U.S. ARMY ENGINEER DISTRICT
CORPS OF ENGINEERS
WILMINGTON, NORTH CAROLINA

AFTER DREDGING

WILMINGTON HARBOR, NC

BALHEAD SHOAL CHANNEL
STA. 85+00 – 215+00

REACH 3

PLATE NUMBER

SHEET ___ OF

.../nbhs0104/sur/NBS04AD.dgn 01/09/2004 08:45:15 AM