



TIP PROJECT: R-3329 /R-2559

CONTRACT: C202587

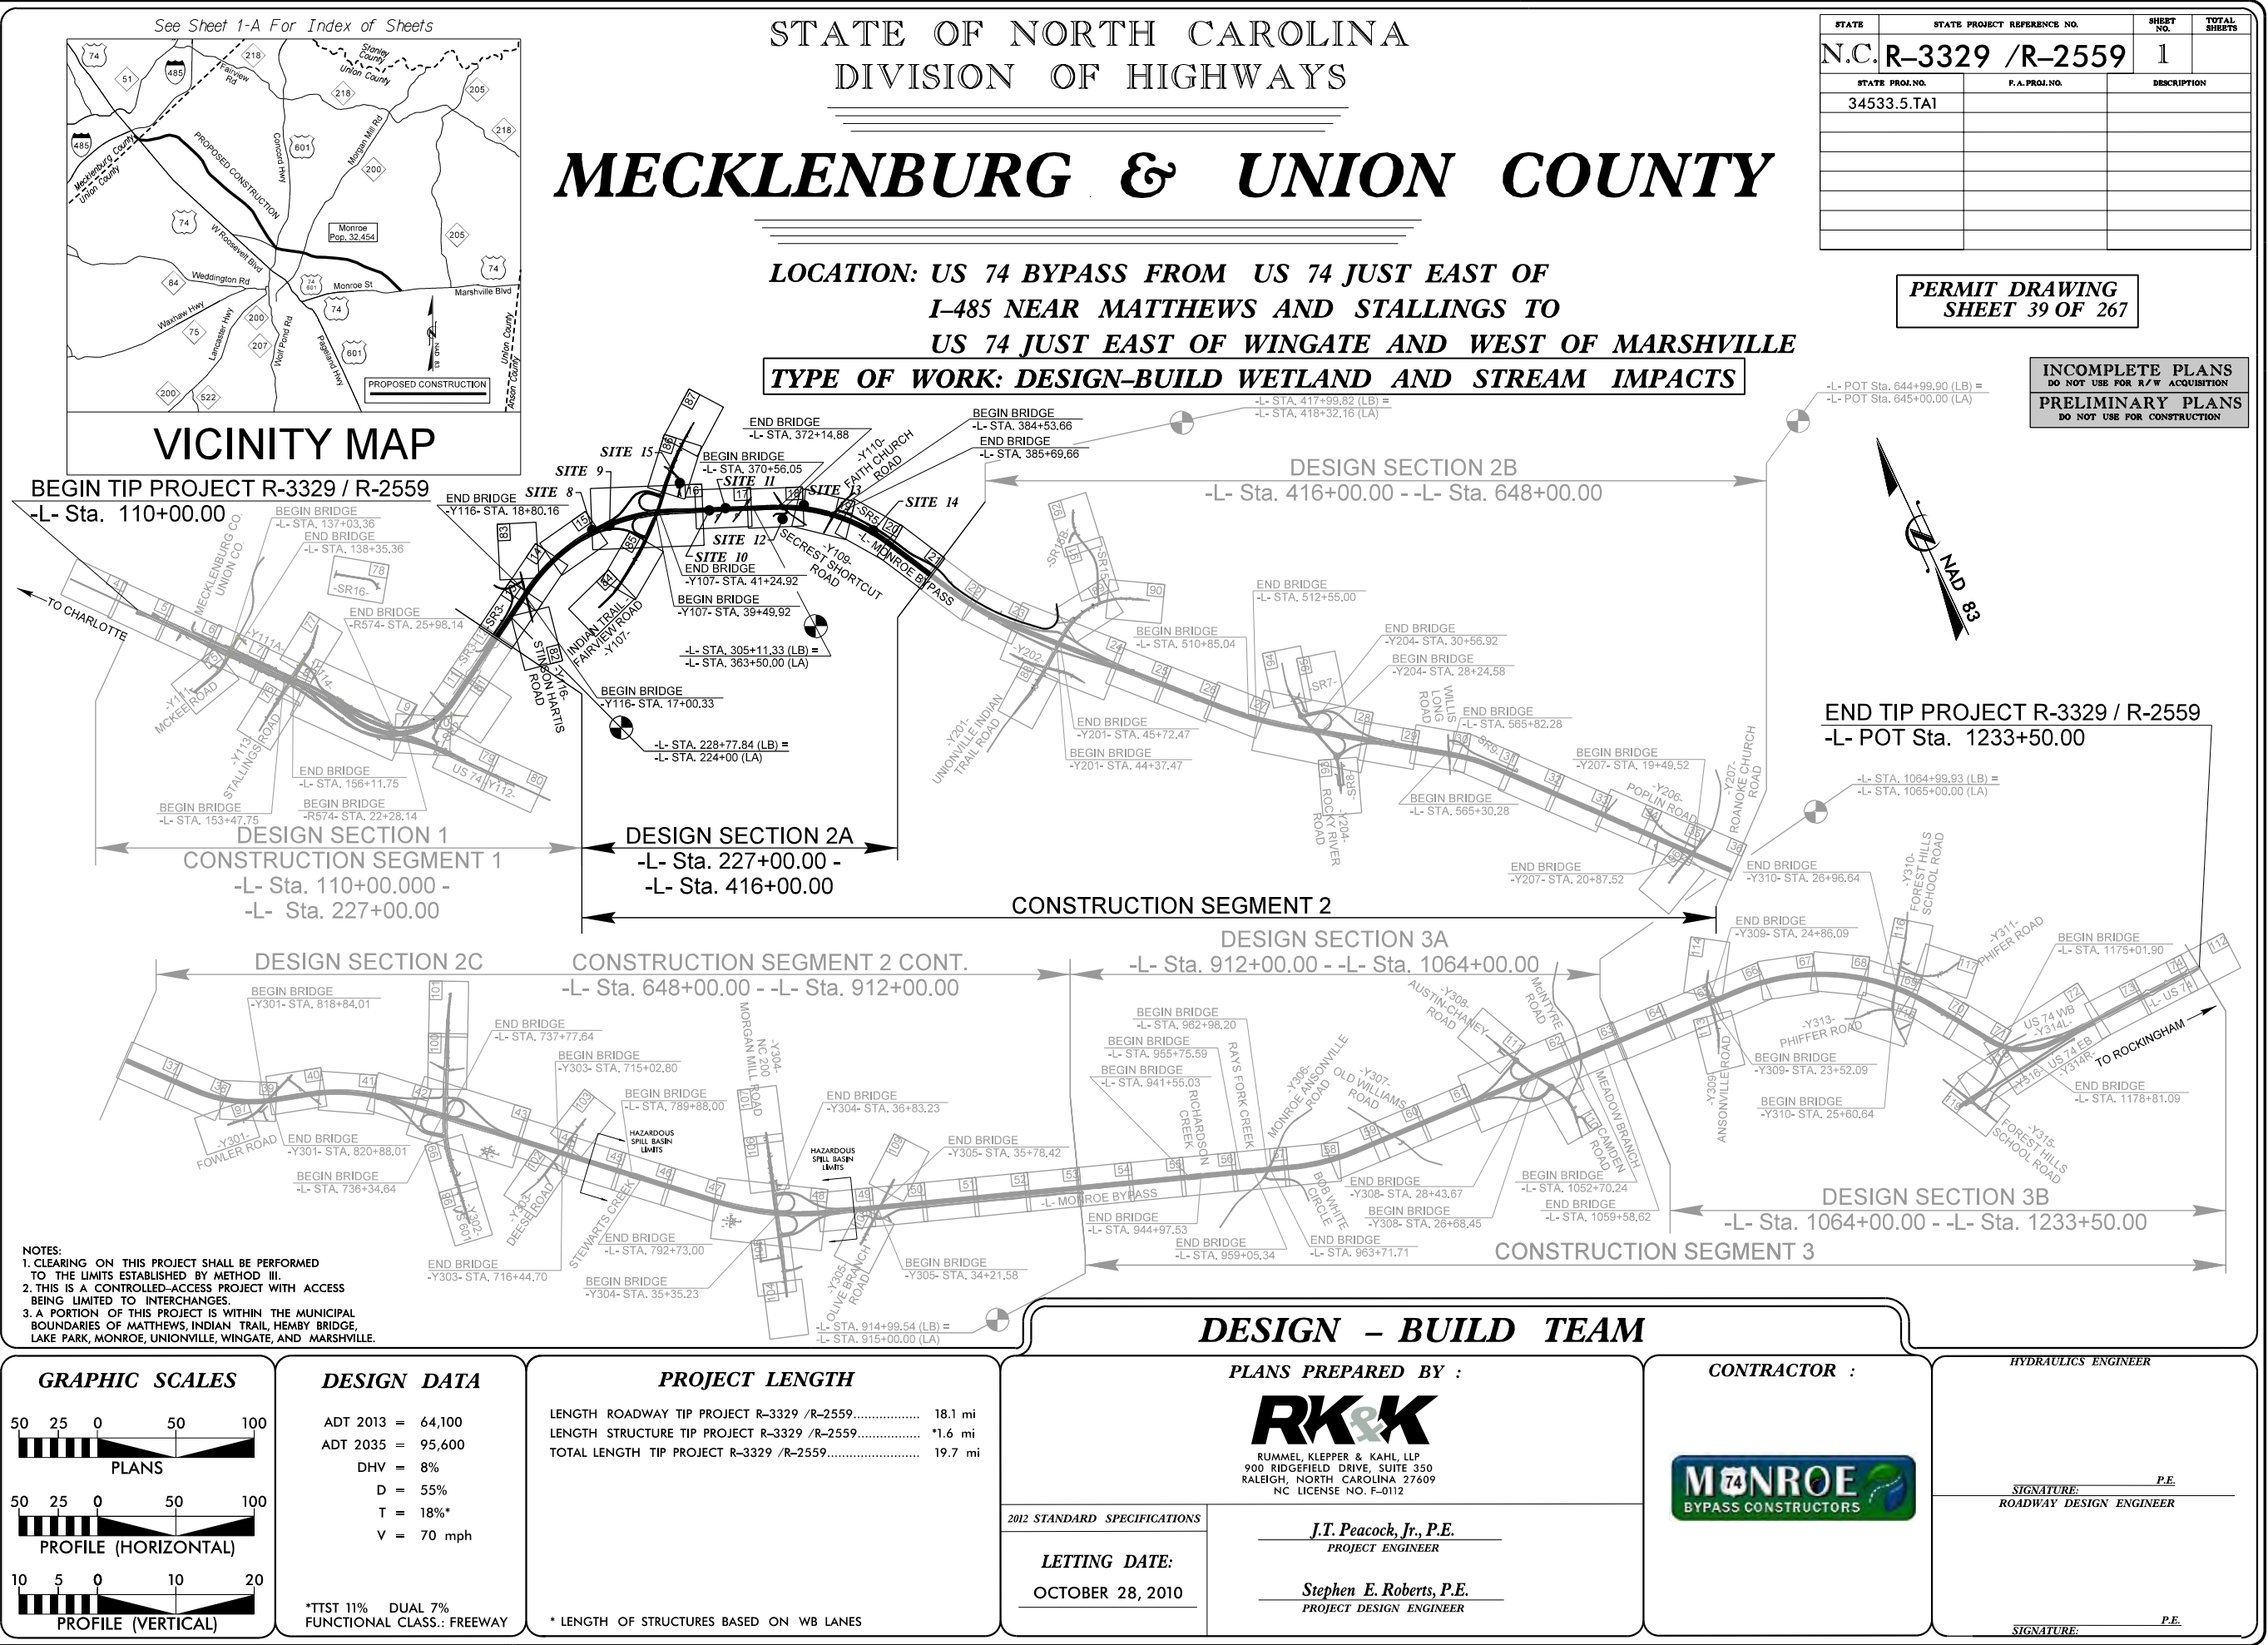





PROJECT REFERENCE NO.	SHEET NO.
R-3329 / R-2559	2A-2F
RW SHEET NO.	
ROADWAY DESIGN ENGINEER	HYDRAULICS ENGINEER
INCOMPLETE PLANS DO NOT USE FOR A/W ACQUISITION	
PRELIMINARY PLANS DO NOT USE FOR CONSTRUCTION	
PERMIT DRAWING SHEET 40 OF 267	

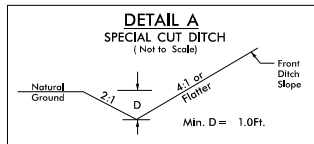


-L2A- STA. 226+50 TO STA. 229+00 LT
-L2A- STA. 281+00 TO STA. 282+50 RT
-L2A- STA. 285+00 TO STA. 287+00 LT
-L2A- STA. 289+00 TO STA. 289+50 RT
-L2A- STA. 295+00 TO STA. 297+00 RT
-L2A- STA. 413+00 TO STA. 414+00 RT
-KRC- STA. 18+70 TO STA. 20+50 RT
-SR3- STA. 29+00 TO STA. 29+81 RT
-SR3- STA. 29+00 TO STA. 29+85 RT
-Y115- STA. 13+50 TO STA. 16+00 RT
-SR4- STA. 12+50 TO STA. 14+00 RT
-Y107- STA. 15+90 TO STA. 16+50 LT & RT
-Y107- STA. 51+00 TO STA. 52+00 LT
-Y107- STA. 53+00 TO STA. 56+65 LT
-Y107- STA. 62+50 TO STA. 63+00 LT & RT
-Y109- STA. 18+00 TO STA. 21+00 LT
-Y116- STA. 22+50 TO STA. 23+50 LT & RT

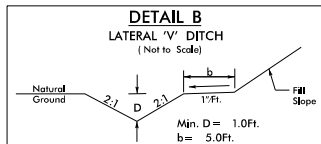


-Y107- STA. 17+35 TO STA. 18+70 LT
-Y107- STA. 56+65 TO STA. 58+00 LT

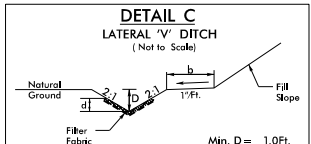



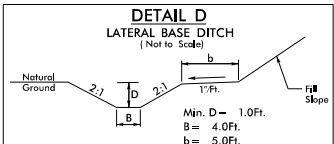


-L2A- STA. 263+00 TO STA. 264+90 RT
-L2A- STA. 289+50 TO STA. 295+00 RT
-L2A- STA. 291+50 TO STA. 293+70 LT
-L2A- STA. 364+00 TO STA. 370+55 LT
-L2A- STA. 371+20 TO STA. 373+55 LT
-L2A- STA. 373+50 TO STA. 375+24 RT
-L2A- STA. 375+50 TO STA. 379+50 RT
-L2A- STA. 397+00 TO STA. 409+50 RT
-KRC- STA. 16+25 TO STA. 18+70 RT
-SR107- STA. 11+50 TO STA. 17+50 LT
-SR5- STA. 34+35.74 TO STA. 38+92.70 RT
-Y107- STA. 18+00 TO STA. 21+91 LT
-Y107- STA. 21+91 TO STA. 24+50 RT
-Y109- STA. 15+50 TO STA. 15+93 LT

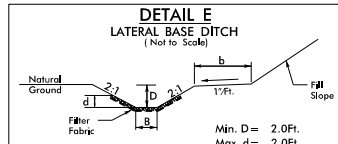


DETAIL E NOT USED IN SECTION 2A

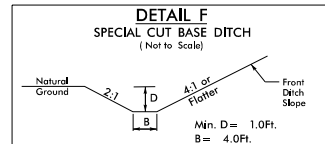


-SR4- STA. 10+50 TO STA. 14+22 LT
-Y107- STA. 17+50 TO STA. 21+91 RT

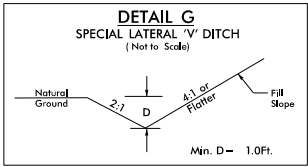


-Y107- STA. 55+00 TO STA. 59+50 RT

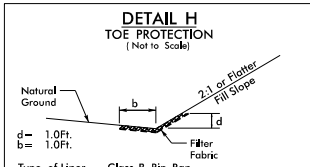


-KRB- STA. 27+00 TO STA. 30+00 LT

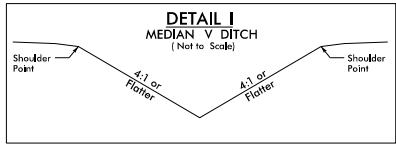


-L2A- STA. 256+00 TO STA. 260+50 CL
-L2A- STA. 408+00 TO STA. 411+00 CL
-L2A- STA. 372+50 TO STA. 375+50 CL

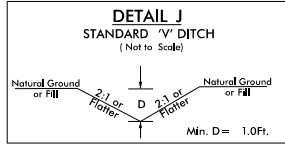


-L2A- STA. 386+50 TO STA. 393+50 LT
-L2A- STA. 396+00 TO STA. 401+00 LT
-L2A- STA. 401+50 TO STA. 409+50 LT

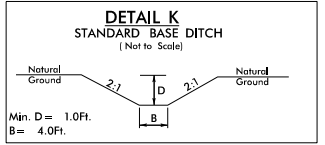


-SR3- STA. 21+60 LT; L=80', S=0.30%
BEG EL=680.2, END EL=680.0

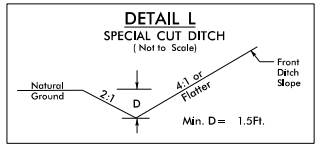


-L2A- STA. 259+00 TO STA. 263+00 RT

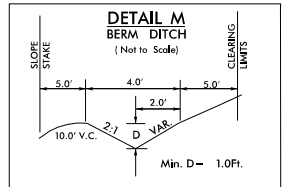


-L2A- STA. 227+00 TO STA. 225+50 RT (STA. EQUAL; L=328')
-L2A- STA. 227+25 TO STA. 231+00 RT
-L2A- STA. 238+00 TO STA. 244+00 LT
-L2A- STA. 246+50 TO STA. 250+75 RT
-L2A- STA. 244+00 TO STA. 246+50 LT
-L2A- STA. 255+00 TO STA. 257+00 RT

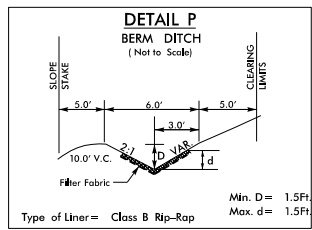


DETAIL P NOT USED IN SECTION 2A

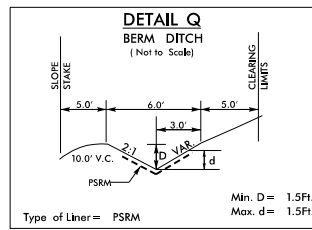


-L2A- STA. 225+50 TO STA. 227+25 RT
-L2A- STA. 245+50 TO STA. 246+50 RT
-L2A- STA. 246+50 TO STA. 250+50 LT

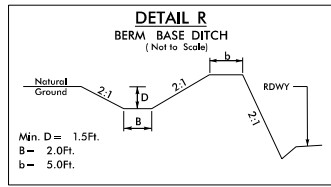


-L2A- STA. 250+50 TO STA. 256+30 LT
-L2A- STA. 250+75 TO STA. 255+00 RT
-L2A- STA. 257+00 TO STA. 262+00 RT

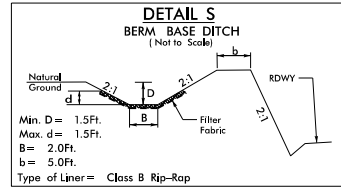


-L2A- STA. 262+00 TO STA. 263+50 RT

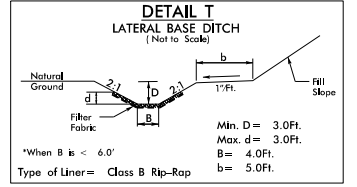



-L2A- STA. 261+50 TO STA. 265+60 LT

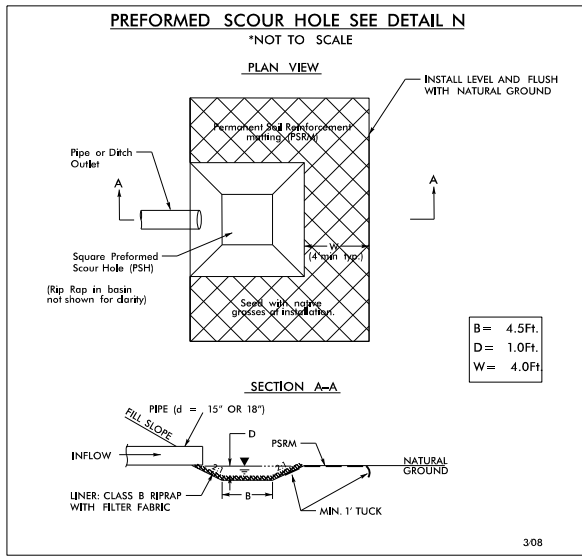


-L2A- STA. 294+25 LT

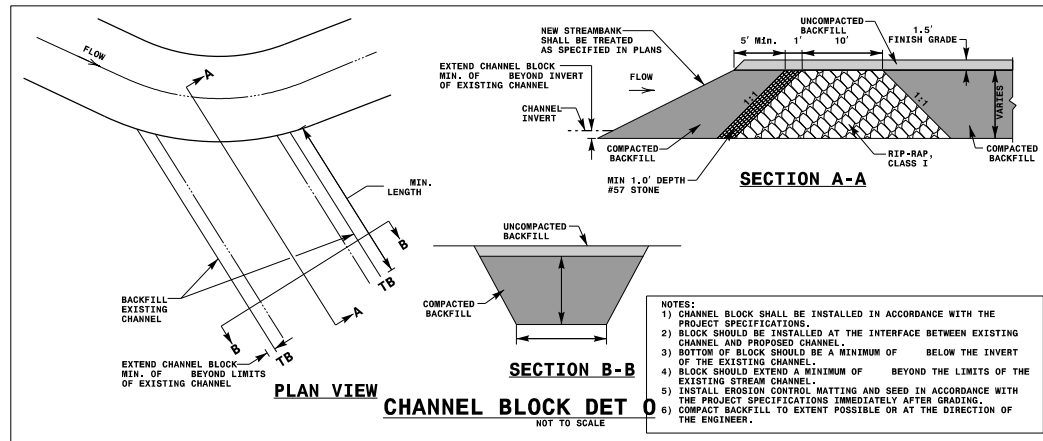


-L2A- STA. 370+98 RT
-SR4- STA. 12+20 RT

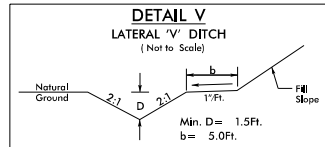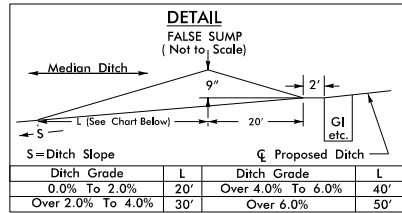


-L2A- STA. 298+84 TO STA. 300+50 RT

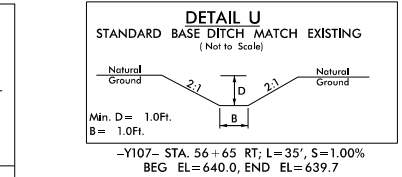


-Y107- STA. 56+65 RT; L=35', S=1.00%
BEG EL=640.0, END EL=639.7

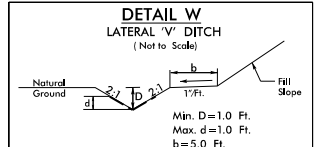


-L2A- STA. 298+05 TO STA. 300+50 LT

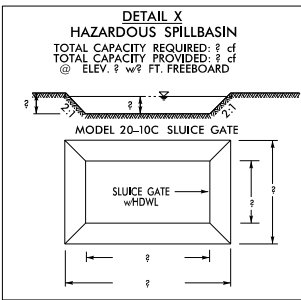


DETAIL X NOT USED IN SECTION 2A

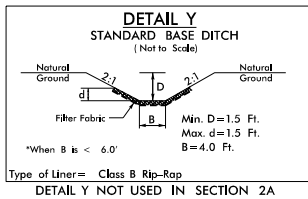


DETAIL Y NOT USED IN SECTION 2A

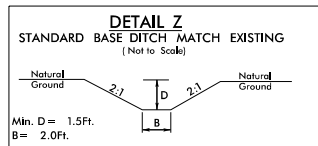


DETAIL Z NOT USED IN SECTION 2A

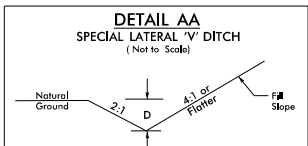


-Y107- STA. 21+91 TO STA. 26+00 LT

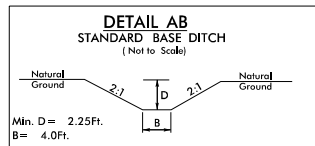


DETAIL AB NOT USED IN SECTION 2A

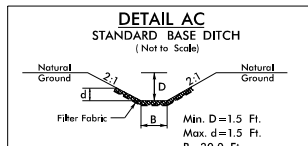


DETAIL AC NOT USED IN SECTION 2A

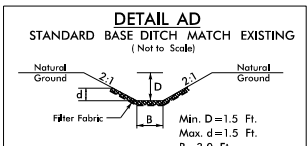


DETAIL AD NOT USED IN SECTION 2A

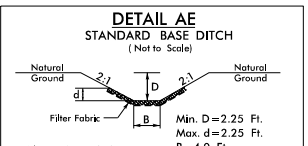


-Y109- STA. 15+54 LT; L=235', S=2.45%
BEG EL=631.75, END EL=626.0
INSTALL CLASS B RIP-RAP ON BANKS ONLY

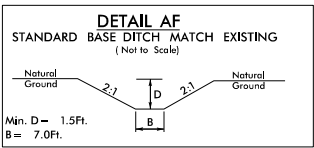


-L2A- STA. 298+15 LT; L=75', S=0.53%
BEG EL=636.0, END EL=635.6

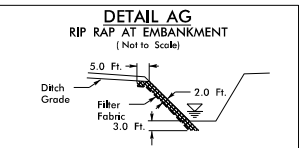


DETAIL AG NOT USED IN SECTION 2A

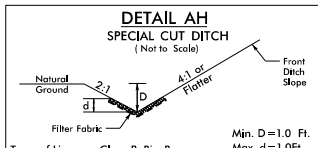


DETAIL AH NOT USED IN SECTION 2A

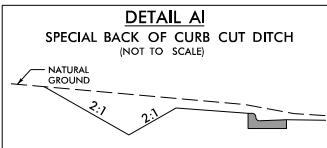


DETAIL AI NOT USED IN SECTION 2A

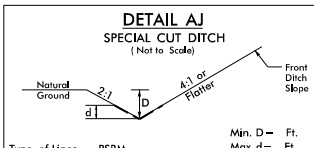


DETAIL AJ NOT USED IN SECTION 2A

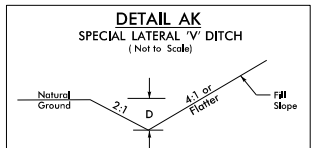

-KRB- STA. 14+00 TO STA. 17+55 LT

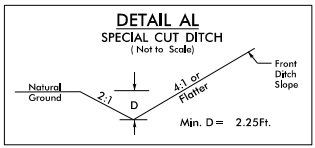






-KRB- STA. 16+60.72 TO STA. 17+55.00 RT
-KRB- STA. 17+55 TO STA. 20+00 LT

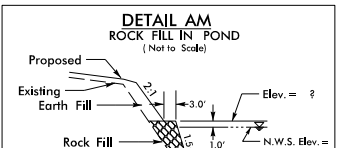


DETAIL AM NOT USED IN SECTION 2A




PROJECT REFERENCE NO.	SHEET NO.
R-3329 / R-2559	2A-26
RW SHEET NO.	
ROADWAY DESIGN ENGINEER	HYDRAULICS ENGINEER
INCOMPLETE PLANS DO NOT USE FOR A/W ACQUISITION	
PRELIMINARY PLANS DO NOT USE FOR CONSTRUCTION	
PERMIT SHEET	DRAWING 41 OF 267

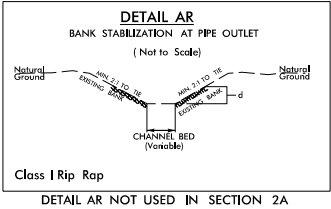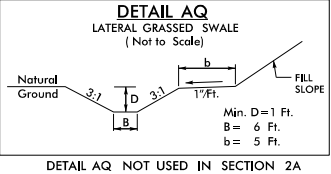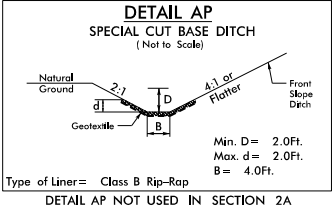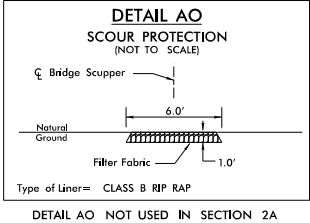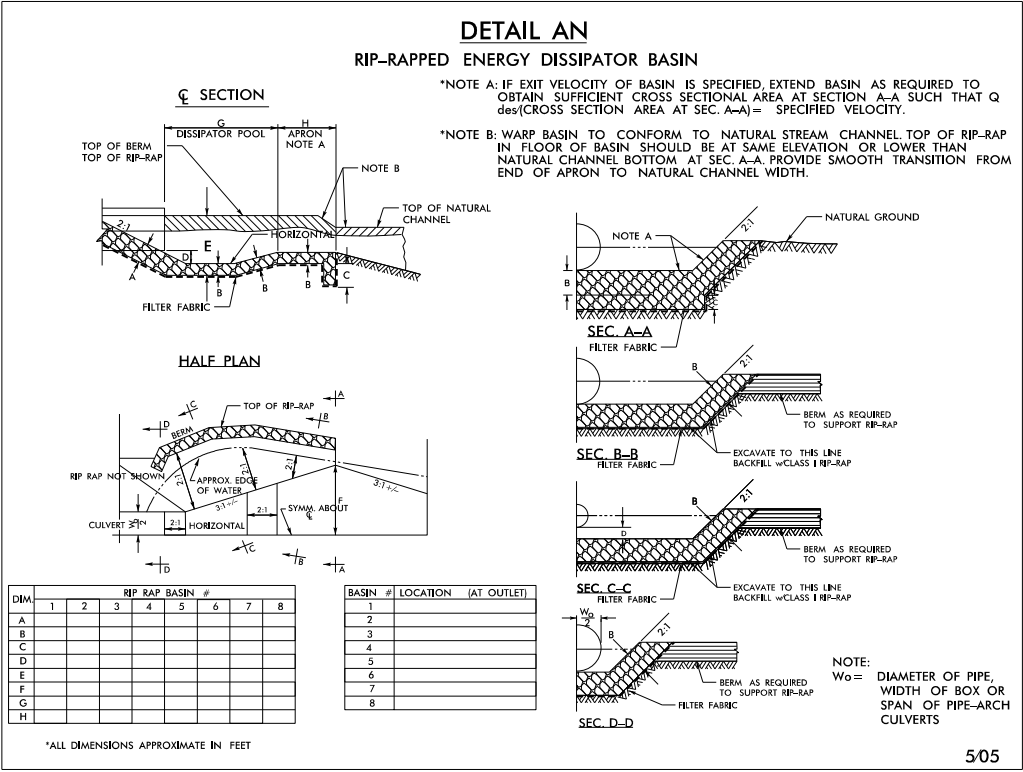


UT TO NORTH FORK
CROOKED CREEK
-L- STA. 265 + 40

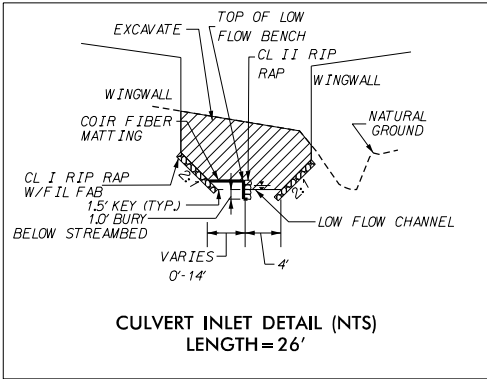


UT TO NORTH FORK
CROOKED CREEK
-L- STA. 293 + 48

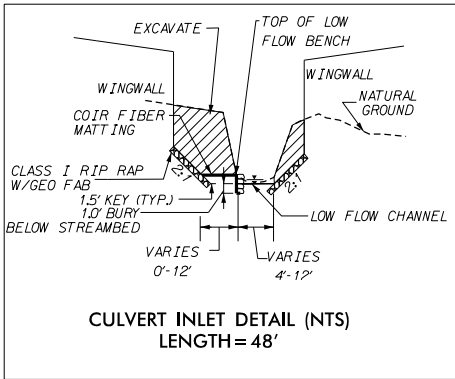


UT TO NORTH FORK
CROOKED CREEK
-L- STA. 373 + 54

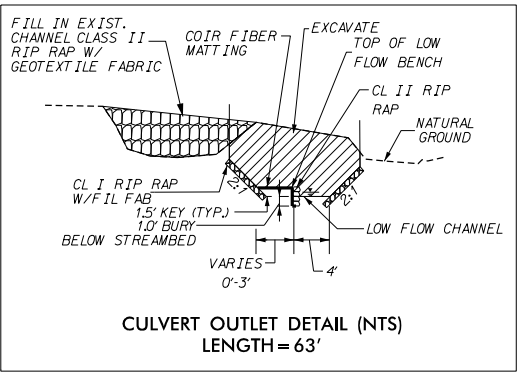


UT TO NORTH FORK
CROOKED CREEK
-L- STA. 396 + 14

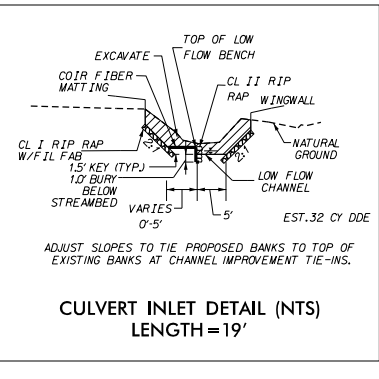


CULVERT OUTLET DETAIL (NTS)
LENGTH = 43'

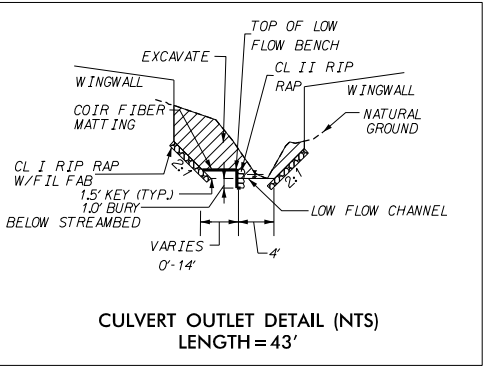

CULVERT OUTLET DETAIL (NTS)
LENGTH = 56'

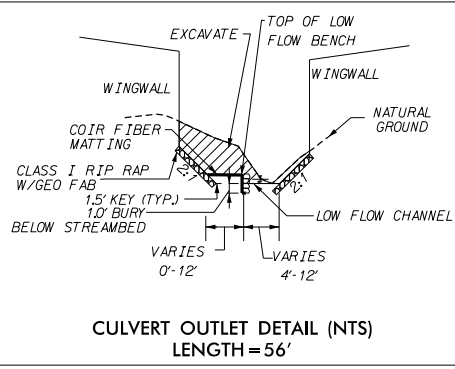

CULVERT OUTLET DETAIL (NTS)
LENGTH = 41'

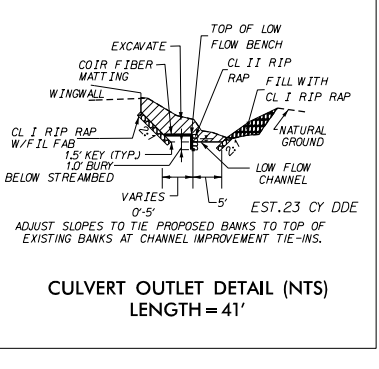


8/17/99
8/29/2014
R:\Hydraulics\PERMITS\Environmental\Drawings\Section2A\R3329_R2559_HYD_PRM_WET_PSH015.dgn
E:\



- | | | |
|--|---|----------------------------------|
| | F | DENOTES FILL IN WETLAND |
| | | DENOTES MECHANIZED CLEARING |
| | E | DENOTES EXCAVATION IN WETLAND |
| | S | DENOTES IMPACTS IN SURFACE WATER |



PROJECT REFERENCE NO. R-3329 / R-2559	SHEET NO. 15
RW SHEET NO.	
ROADWAY DESIGN ENGINEER	HYDRAULICS ENGINEER
INCOMPLETE PLANS DO NOT USE FOR R/W ACQUISITION	
PRELIMINARY PLANS DO NOT USE FOR CONSTRUCTION	
PERMIT DRAWING SHEET 42 OF 267	

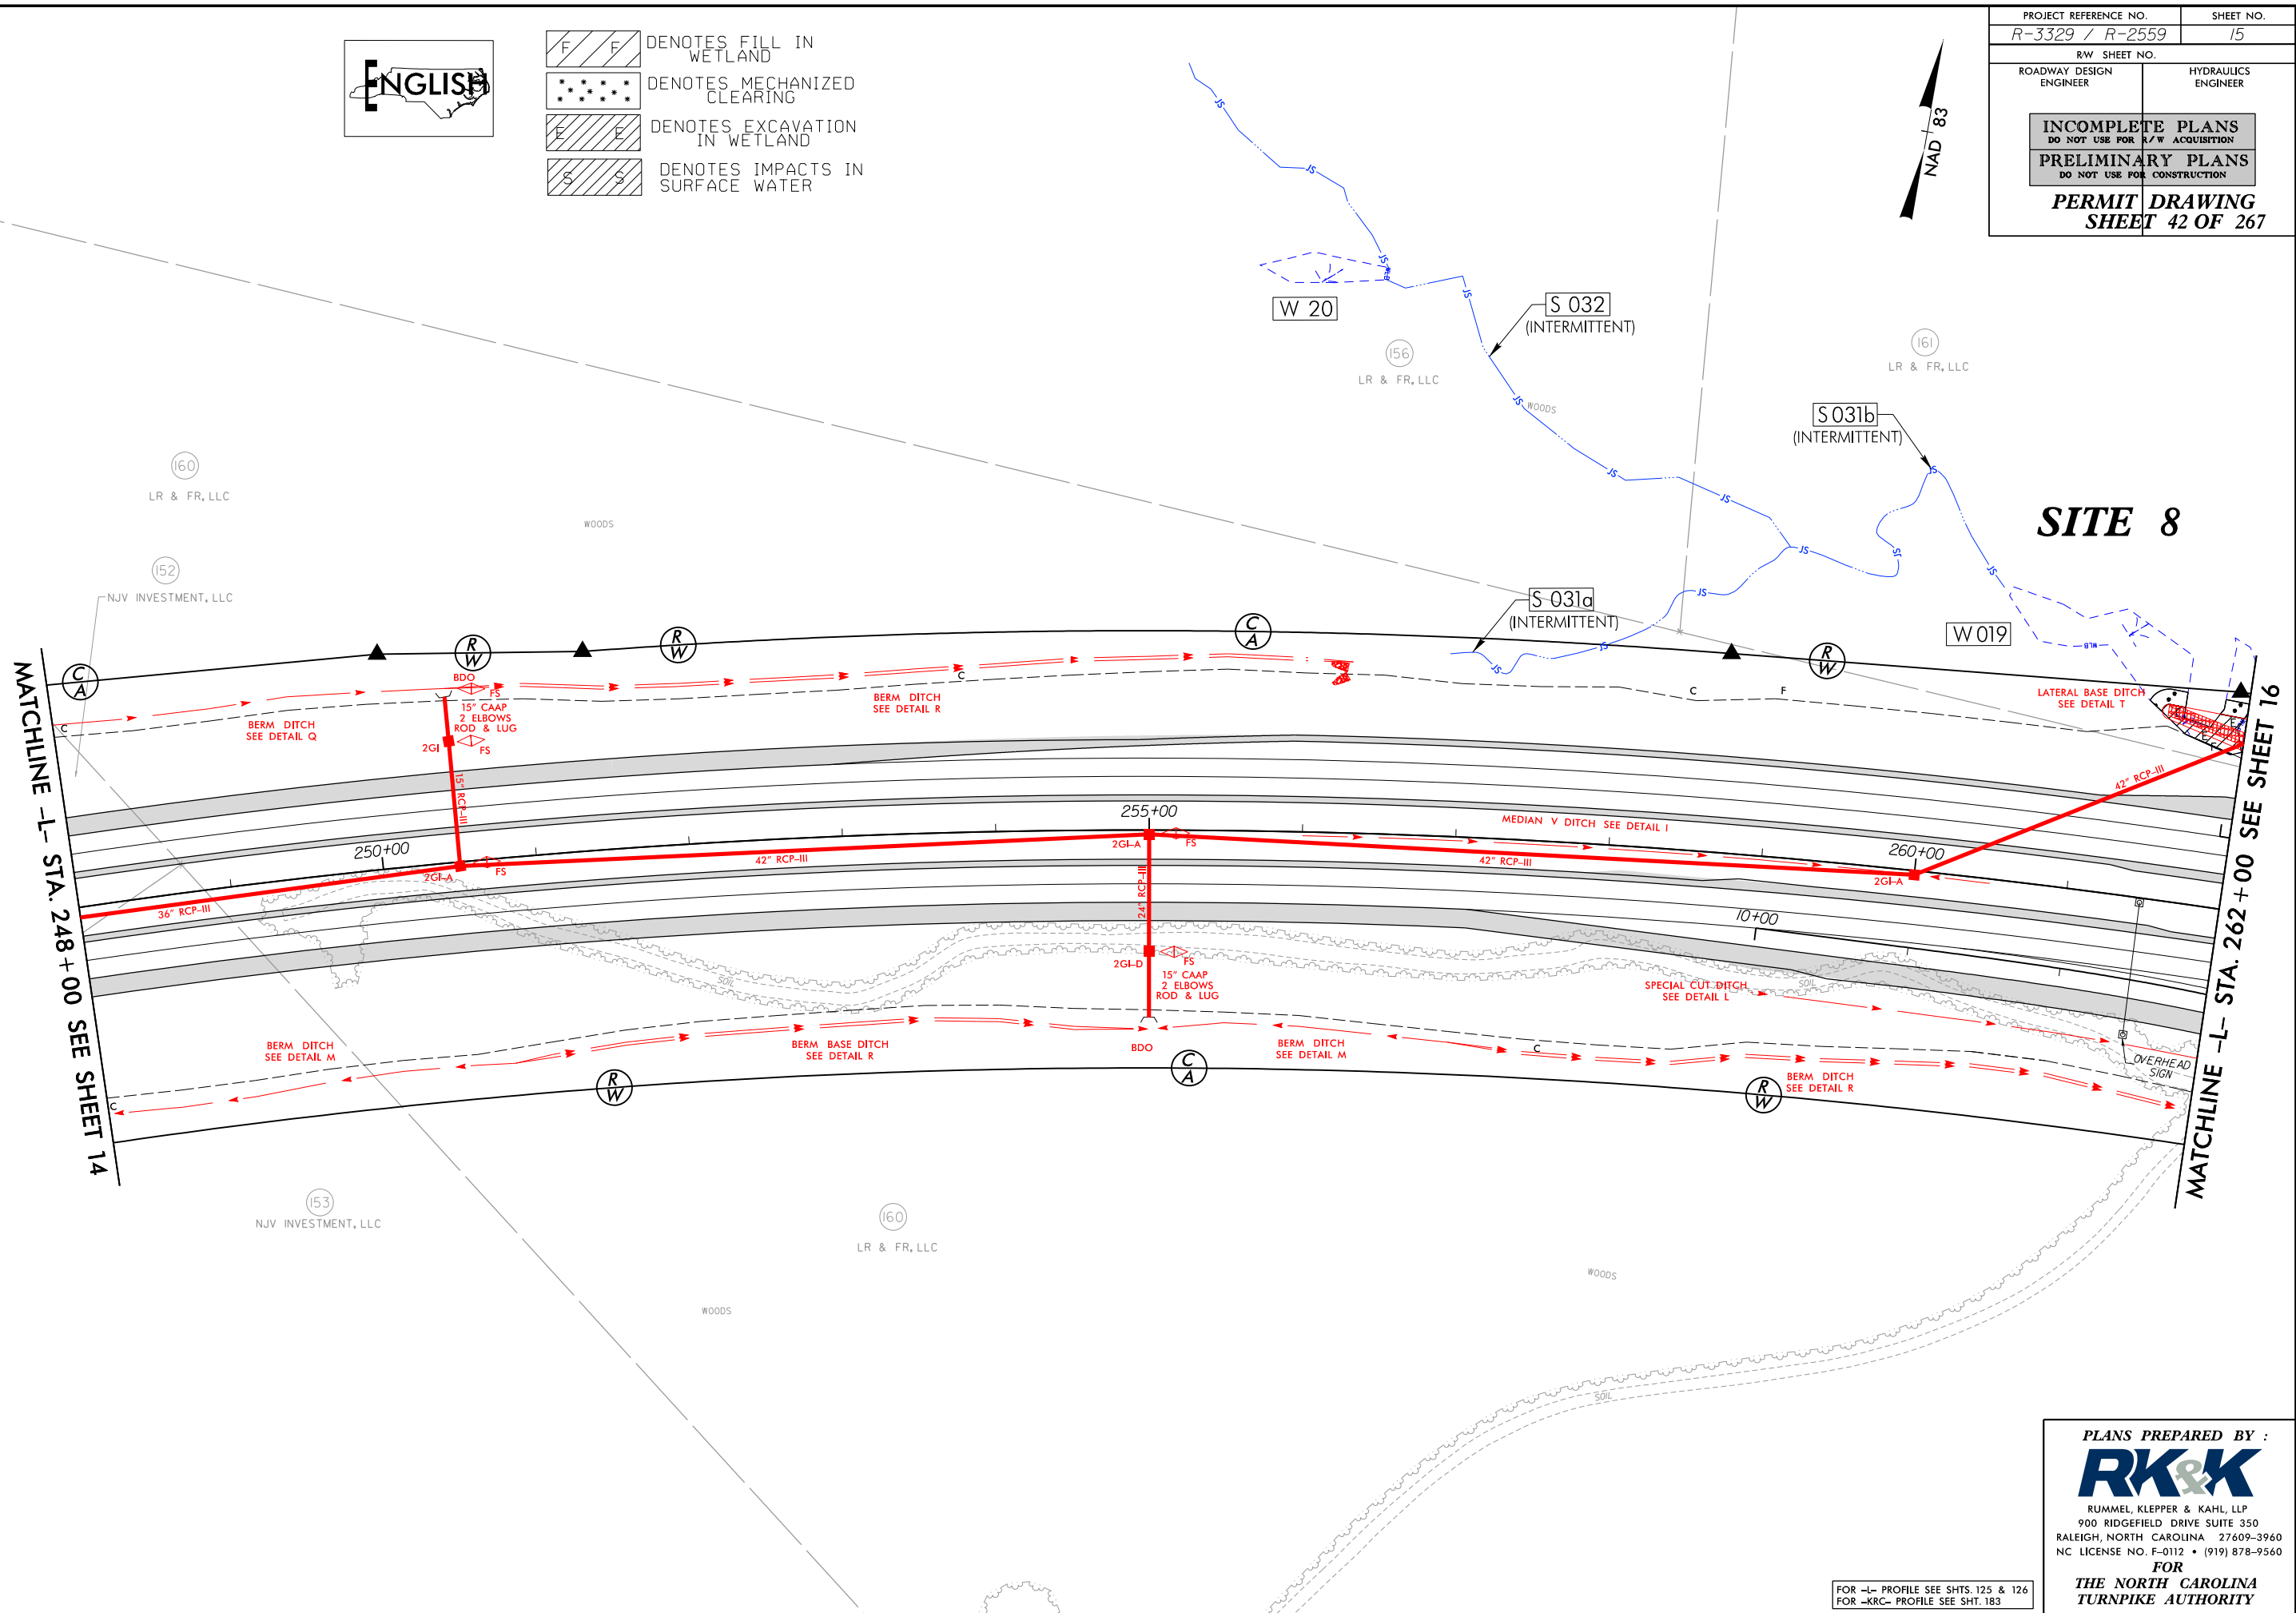

PLANS PREPARED BY :

RK&K

RUMMEL, KLEPPER & KAHL, LLP
900 RIDGEFIELD DRIVE SUITE 350
RALEIGH, NORTH CAROLINA 27609-3960
NC LICENSE NO. F-0112 • (919) 878-9560

FOR
THE NORTH CAROLINA
TURNPIKE AUTHORITY

FOR -L- PROFILE SEE SHTS. 125 & 126
FOR -KRC- PROFILE SEE SHT. 183


8/17/99

8/29/2014
R:\Hydraulics\PERMITS\Environmental\Drawings\Section2A\R3329_R2559_HYD_PRM_WET_PSH015_con.dgn
Elev




- | | | |
|---|---|----------------------------------|
| F | F | DENOTES FILL IN WETLAND |
| * | * | DENOTES MECHANIZED CLEARING |
| E | E | DENOTES EXCAVATION IN WETLAND |
| S | S | DENOTES IMPACTS IN SURFACE WATER |

PROJECT REFERENCE NO. R-3329 / R-2559	SHEET NO. 15
RW SHEET NO.	
ROADWAY DESIGN ENGINEER	HYDRAULICS ENGINEER
INCOMPLETE PLANS DO NOT USE FOR R/W ACQUISITION	
PRELIMINARY PLANS DO NOT USE FOR CONSTRUCTION	
PERMIT DRAWING SHEET 43 OF 267	

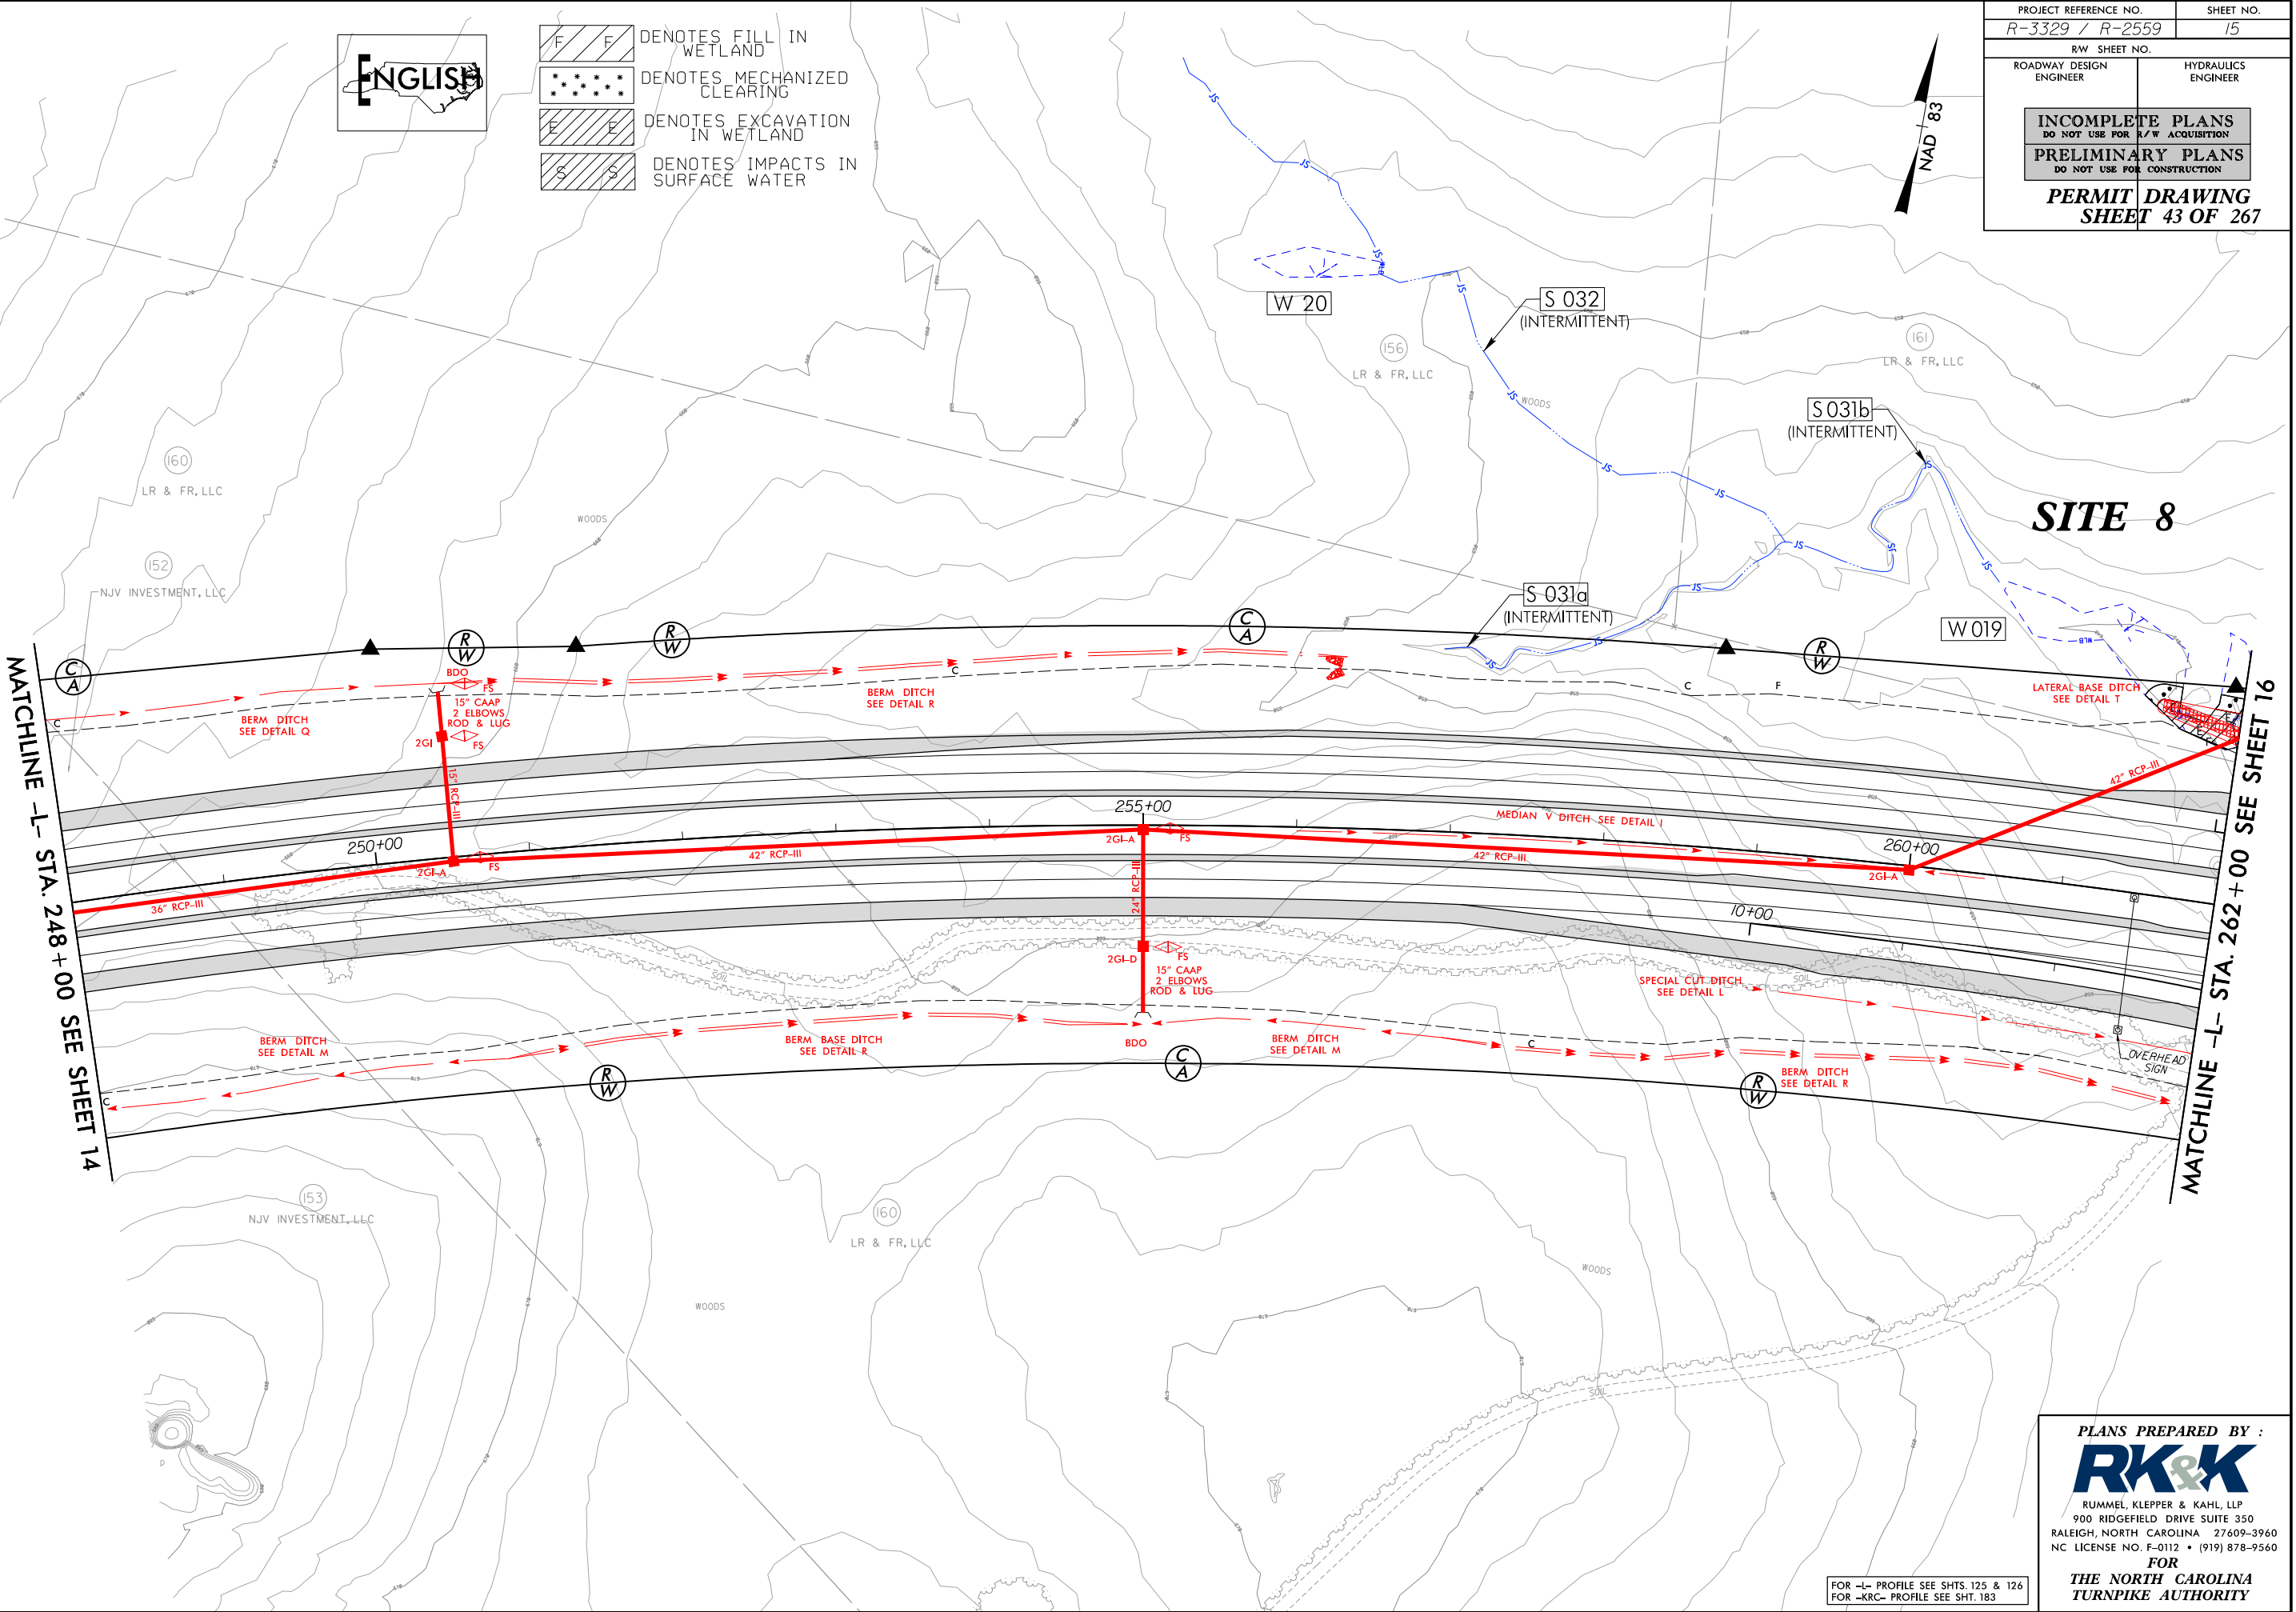

PLANS PREPARED BY :
RK&K
RUMMEL, KLEPPER & KAHL, LLP
900 RIDGEFIELD DRIVE SUITE 350
RALEIGH, NORTH CAROLINA 27609-3960
NC LICENSE NO. F-0112 • (919) 878-9560
FOR
THE NORTH CAROLINA
TURNPIKE AUTHORITY

FOR -L- PROFILE SEE SHTS. 125 & 126
FOR -KRC- PROFILE SEE SHIT. 183

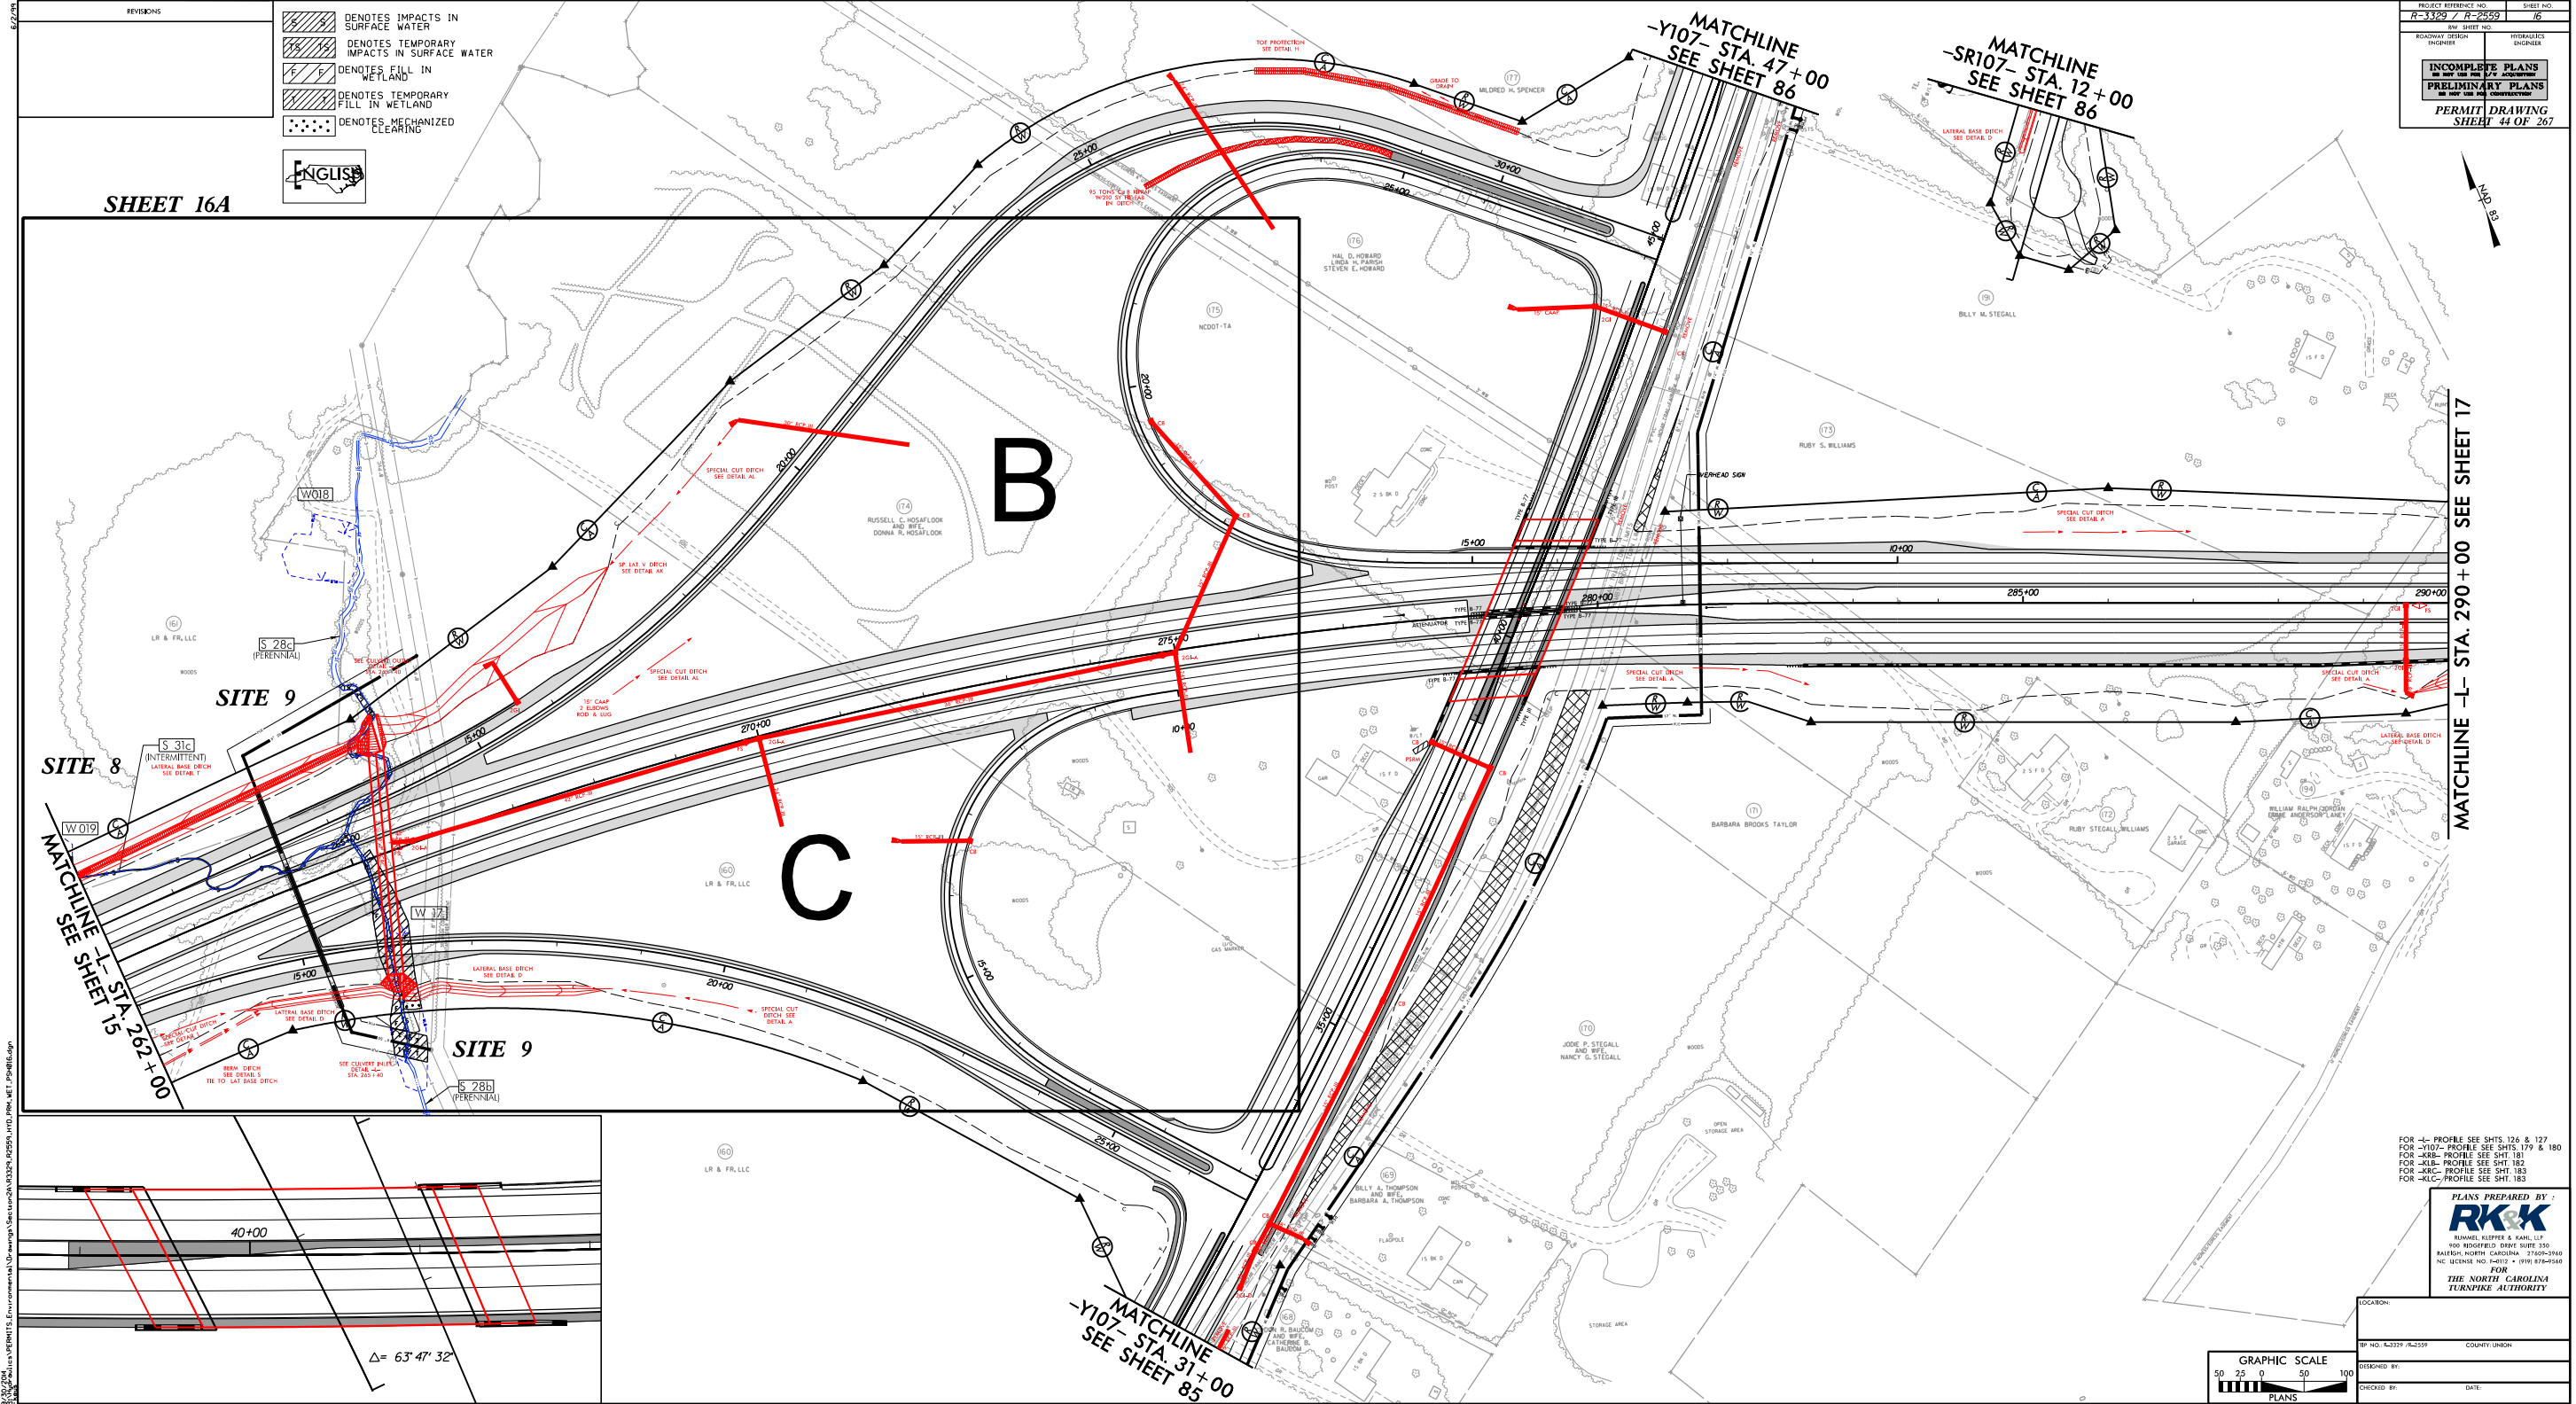

REVISIONS	

- DENOTES IMPACTS IN SURFACE WATER
- DENOTES TEMPORARY IMPACTS IN SURFACE WATER
- DENOTES FILL IN WETLAND
- DENOTES TEMPORARY FILL IN WETLAND
- DENOTES MECHANIZED CLEARING




SHEET 16A


PROJECT REFERENCE NO.	R-3329 / R-2559	SHEET NO.	16
RDW SHEET NO.		HYDRAULICS	
SHEET 44 OF 267			

FOR -L- PROFILE SEE SHTS. 126 & 127
FOR -Y107- PROFILE SEE SHTS. 179 & 180

PLANS PREPARED BY:
RK&K
FOR THE NORTH CAROLINA TURNPIKE AUTHORITY

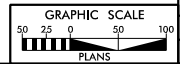

LOCATION:	
TP NO. R-3329 / R-2559	COUNTY/UNION
DESIGNED BY:	
CHECKED BY:	DATE:

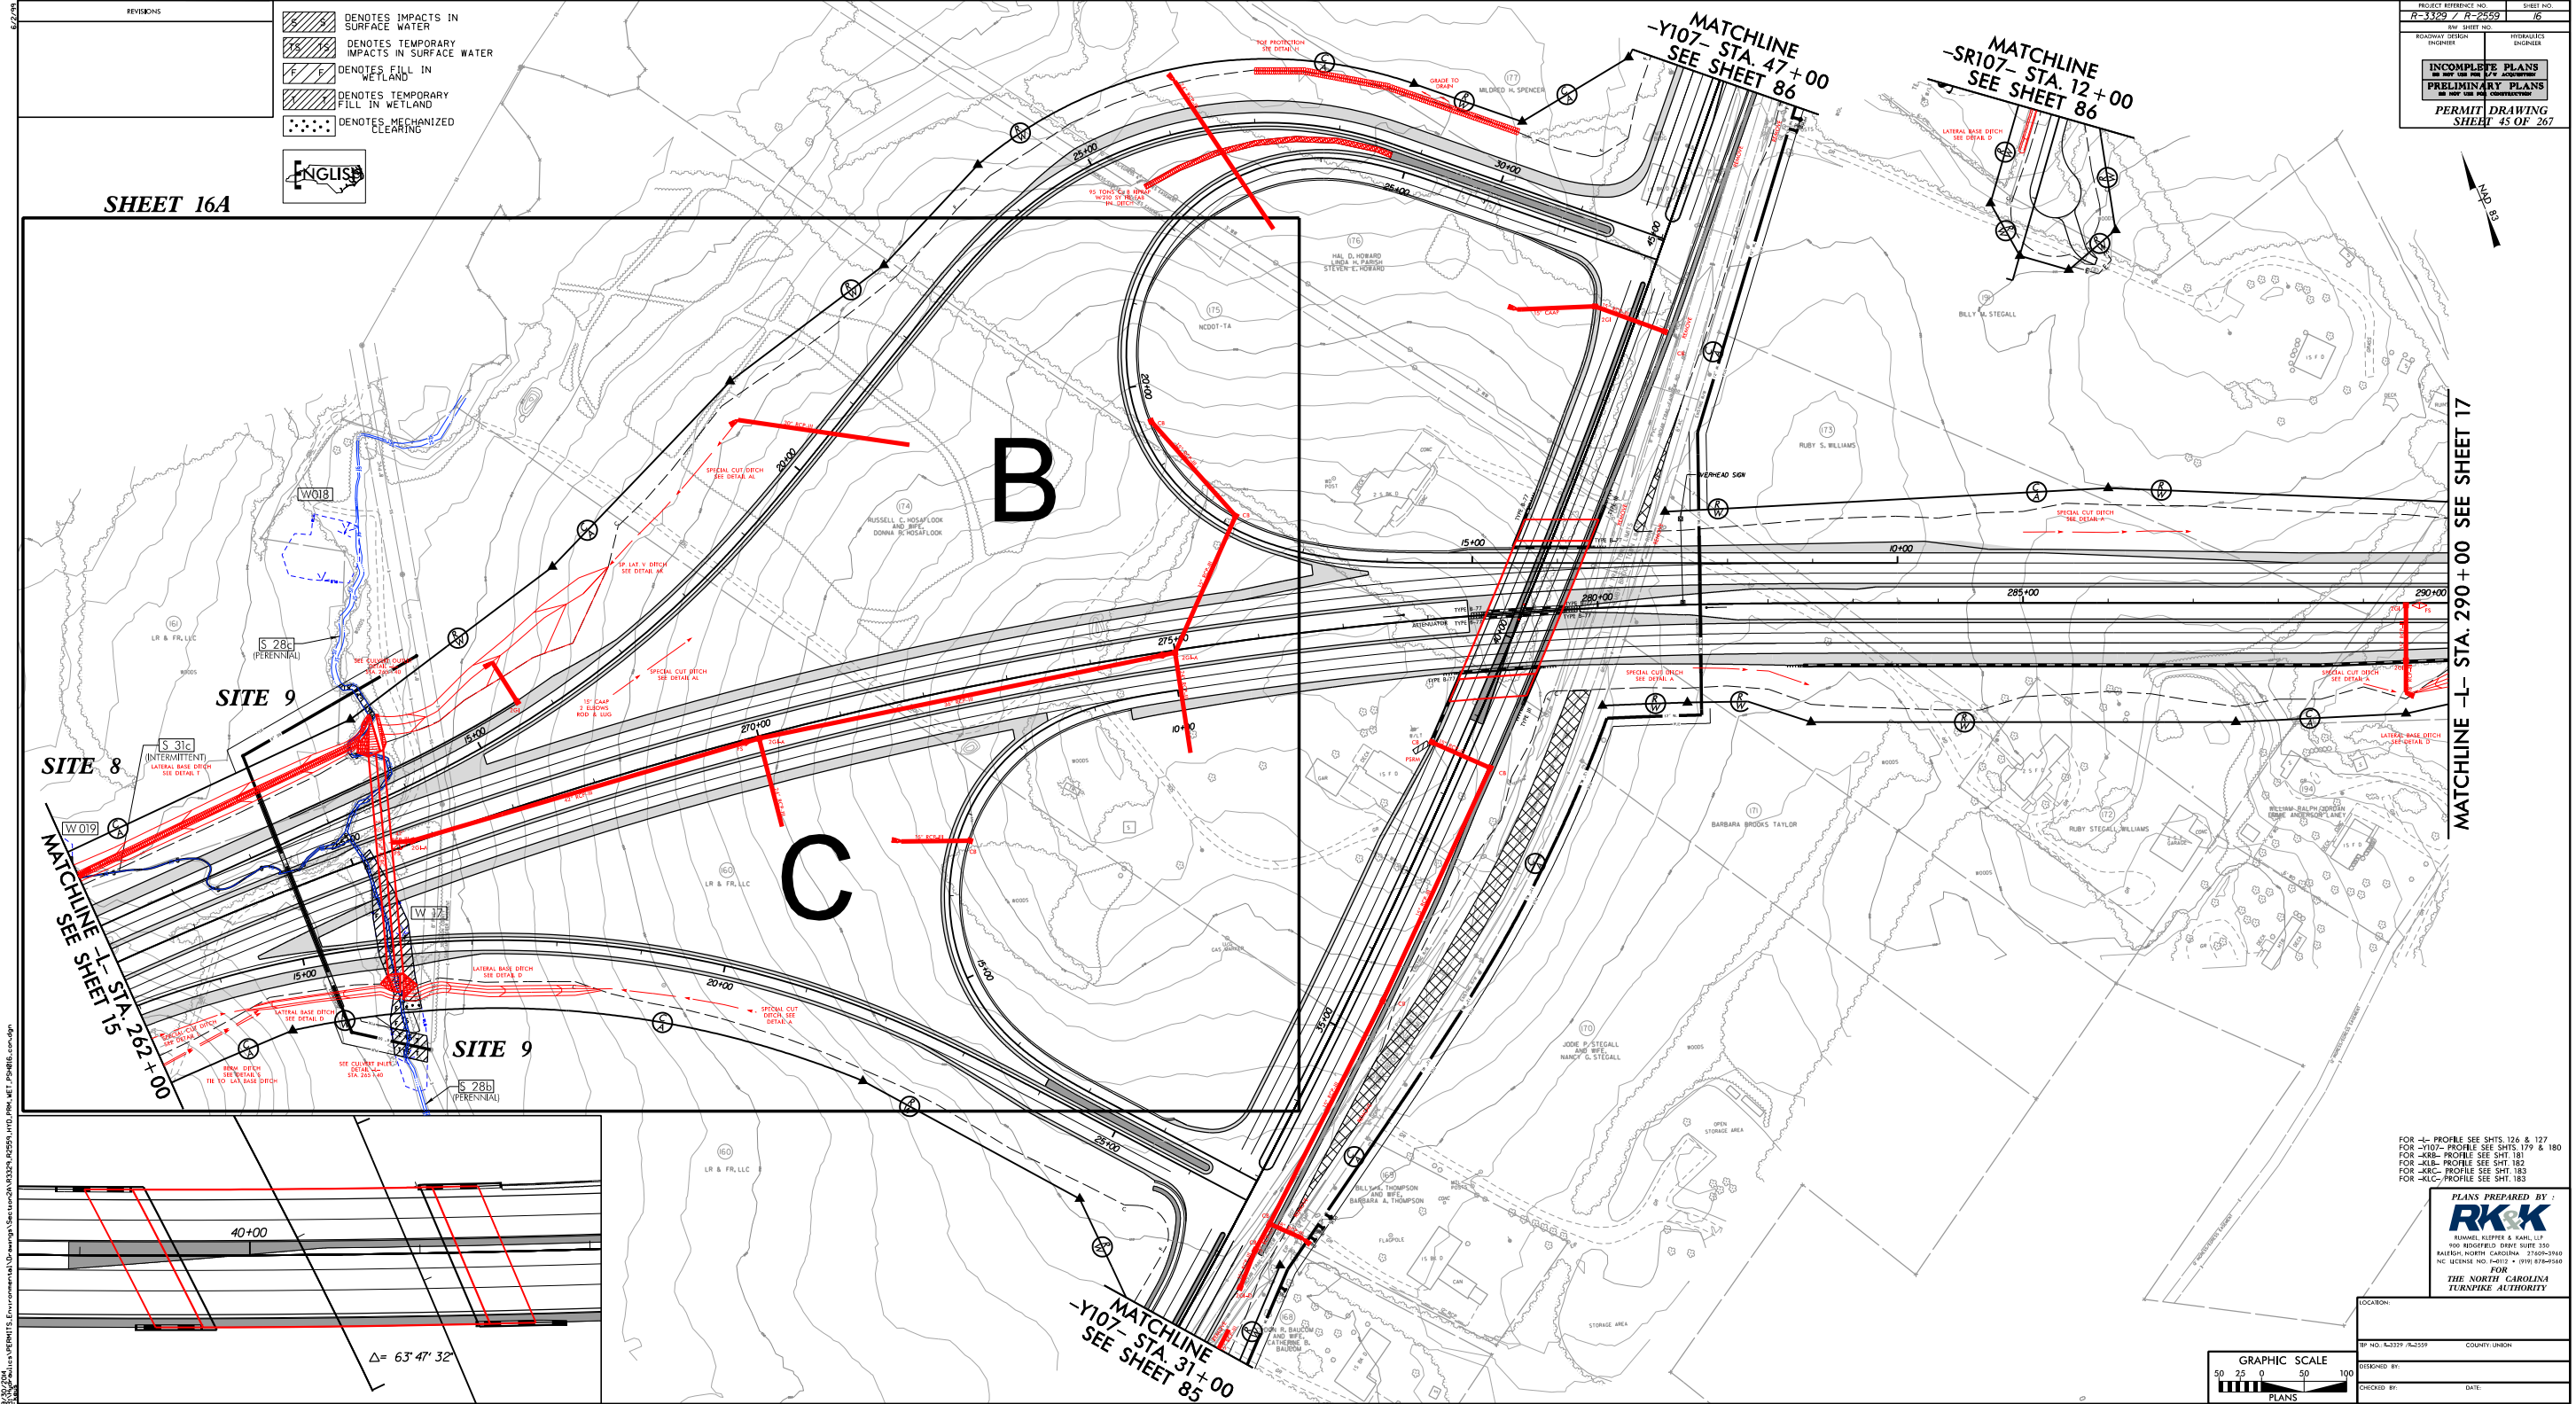

REVISIONS	

- DENOTES IMPACTS IN SURFACE WATER
- DENOTES TEMPORARY IMPACTS IN SURFACE WATER
- DENOTES FILL IN WETLAND
- DENOTES TEMPORARY FILL IN WETLAND
- DENOTES MECHANIZED CLEARING




SHEET 16A

PROJECT REFERENCE NO. R-3329 / R-2559	SHEET NO. 16
PRELIMINARY PLANS DO NOT USE FOR CONSTRUCTION	
PERMIT DRAWING SHEET 45 OF 267	

MATCHLINE -L- STA. 290 + 00 SEE SHEET 17


FOR -L- PROFILE SEE SHTS. 126 & 127
FOR -Y107- PROFILE SEE SHTS. 179 & 180

PLANS PREPARED BY :
RK&K
FOR THE NORTH CAROLINA TURNPIKE AUTHORITY

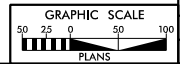

LOCATION:	
TP NO. R-3329 / R-2559	COUNTY/UNION
DESIGNED BY:	
CHECKED BY:	DATE:

8/17/99

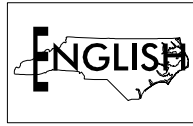

- DENOTES IMPACTS IN SURFACE WATER
- DENOTES TEMPORARY IMPACTS IN SURFACE WATER
- DENOTES FILL IN WETLAND
- DENOTES TEMPORARY FILL IN WETLAND
- DENOTES MECHANIZED CLEARING

PROJECT REFERENCE NO.	SHEET NO.
R-3329 / R-2559	16A
RW SHEET NO.	
ROADWAY DESIGN ENGINEER	HYDRAULICS ENGINEER
INCOMPLETE PLANS DO NOT USE FOR A/W ACQUISITION	
PRELIMINARY PLANS DO NOT USE FOR CONSTRUCTION	
PERMIT DRAWING SHEET 46 OF 267	



SITE 8

SITE 9

SITE 9

B

C

MATCHLINE - SEE SHEET 15
STA. 262+00

S 31c
(INTERMITTENT)
LATERAL BASE DITCH
SEE DETAIL T

S 28c
(PERENNIAL)

SEE CULVERT OUTLET
DETAIL - L
STA. 265+40

W 17

S 28b
(PERENNIAL)

(174)
RUSSELL C. HOSAFLOOK
AND WIFE,
DONNA R. HOSAFLOOK

(160)
LR & FR, LLC

(161)
LR & FR, LLC

FOR - L - PROFILE SEE SHTS. 125 & 126
FOR - KRC - PROFILE SEE SHIT. 183

PLANS PREPARED BY :
RK&K
RUMMEL, KLEPPER & KAHL, LLP
900 RIDGEFIELD DRIVE SUITE 350
RALEIGH, NORTH CAROLINA 27609-3960
NC LICENSE NO. F-0112 • (919) 878-9560
FOR
THE NORTH CAROLINA
TURNPIKE AUTHORITY

8/30/2004
B:\Hydraulics\PERMITS\Environmental\Drawings\Section2A\R3329_R2559_HYD_PRM_WET_PSH016A.dgn
E:\

B

S 31c
(INTERMITTENT)
LATERAL BASE DITCH
SEE DETAIL T

LR & FR, LLC

S 28c
(PERENNIAL)

SEE CULVERT INLET
DETAIL -L-
STA. 265+40

W 17

LR & FR, LLC

C


RUSSELL C. HOSAFLOOK
AND WIFE,
DONNA R. HOSAFLOOK

NAD 83

~~FOR -L- PROFILE SEE SHTS. 125 & 126~~
~~FOR -KRC- PROFILE SEE SHT. 183~~

PLANS PREPARED BY :
RK&K
RUMMEL, KLEPPER & KAHL, LLP
900 RIDGEFIELD DRIVE SUITE 350
ALEIGH, NORTH CAROLINA 27609-3960
IC LICENSE NO. F-01112 • (919) 878-9560
FOR
THE NORTH CAROLINA
TURNPIKE AUTHORITY

8/17/99
8/29/2014
R:\Hydraulics\PERMITS\Environmental\Drawings\Section2A\R3329_R2559_HYD_PRM_WET_PSH017.dgn
Elements

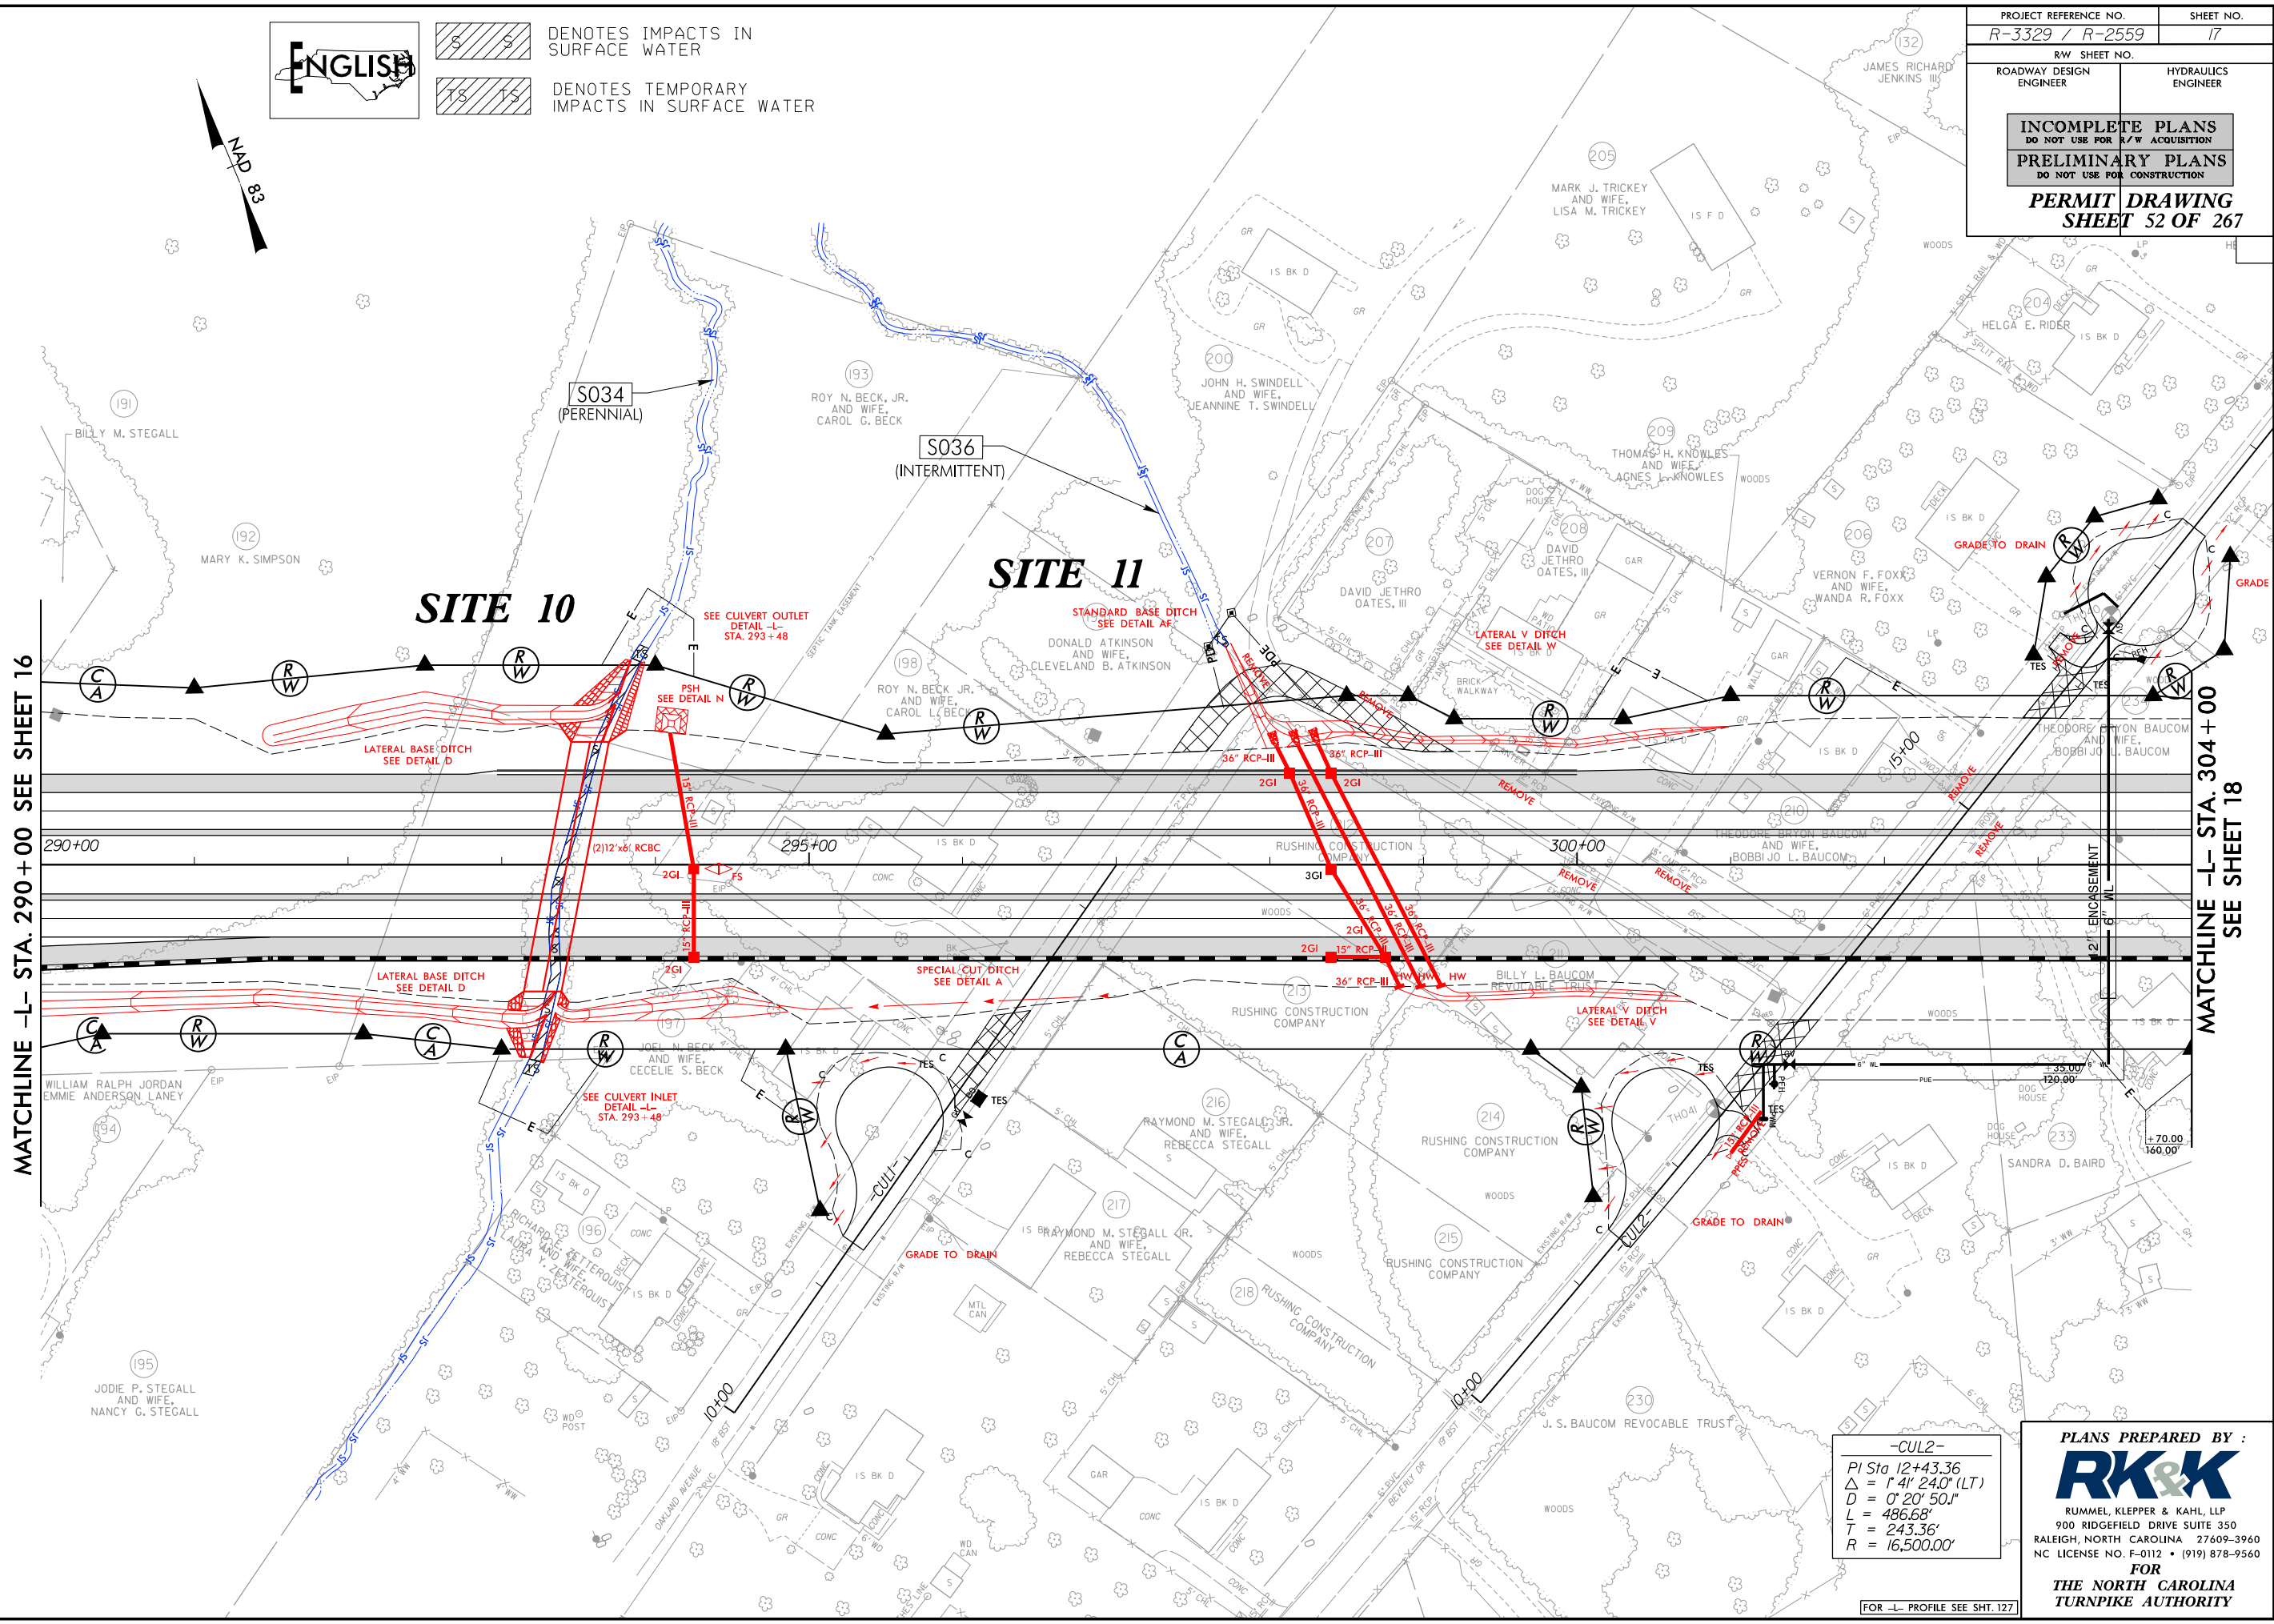

ENGLISH
DENOTES IMPACTS IN SURFACE WATER
TS TS DENOTES TEMPORARY IMPACTS IN SURFACE WATER


PROJECT REFERENCE NO.	SHEET NO.
R-3329 / R-2559	17
RW SHEET NO.	
ROADWAY DESIGN ENGINEER	HYDRAULICS ENGINEER
INCOMPLETE PLANS DO NOT USE FOR R/W ACQUISITION	
PRELIMINARY PLANS DO NOT USE FOR CONSTRUCTION	
PERMIT DRAWING SHEET 52 OF 267	

-CUL2-
PI Sta 12+43.36
 $\Delta = 1' 41" 24.0" (LT)$
 $D = 0' 20' 50.1"$
 $L = 486.68'$
 $T = 243.36'$
 $R = 16,500.00'$

PLANS PREPARED BY :
RK&K
RUMMEL, KLEPPER & KAHL, LLP
900 RIDGEFIELD DRIVE SUITE 350
RALEIGH, NORTH CAROLINA 27609-3960
NC LICENSE NO. F-0112 • (919) 878-9560
FOR
THE NORTH CAROLINA
TURNPIKE AUTHORITY

FOR -L- PROFILE SEE SHT. 127

8/17/99
8/29/2014
R:\Hydro\Drawings\Section2A\R3329_R2559_HYD_PRM_WET_PSH017_con.dgn
R:\Hydro\Drawings\PERMITS\Environmental\Drawings\Section2A\R3329_R2559_HYD_PRM_WET_PSH017_con.dgn

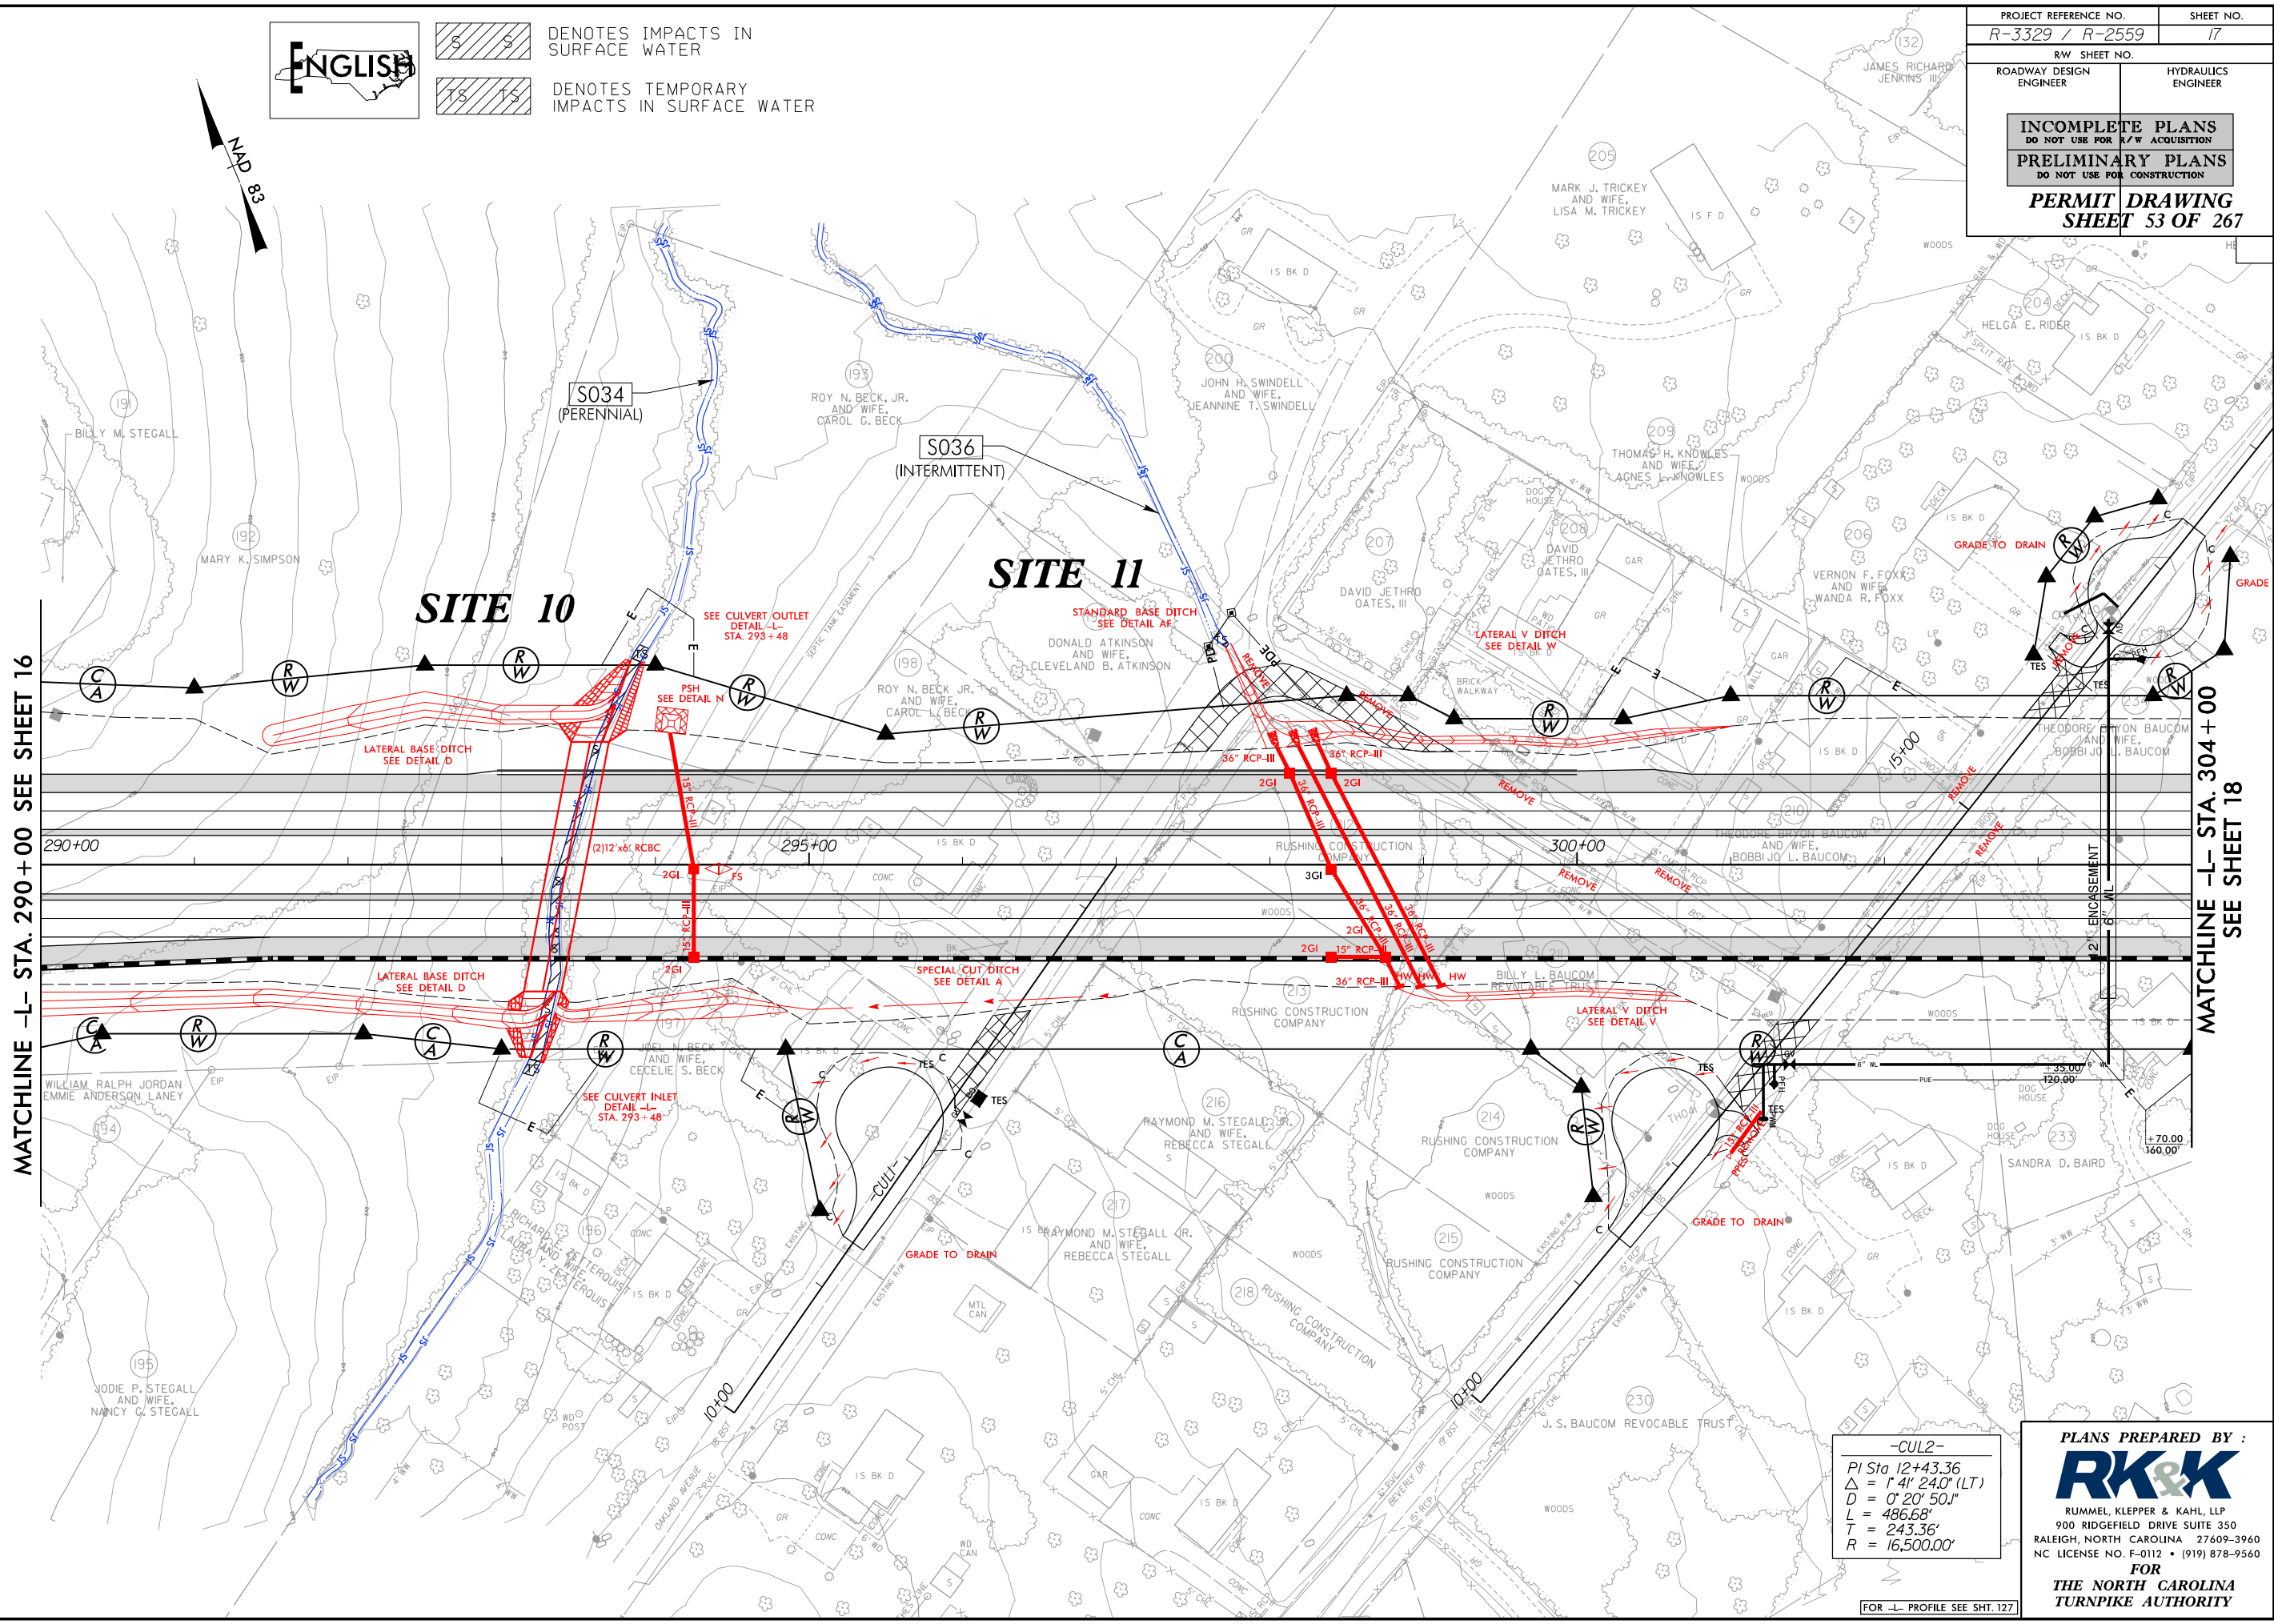

ENGLISH

9 9 DENOTES IMPACTS IN SURFACE WATER

TS TS DENOTES TEMPORARY IMPACTS IN SURFACE WATER

PROJECT REFERENCE NO. <i>R-3329 / R-2559</i>		SHEET NO. <i>17</i>	
RW SHEET NO.			
ROADWAY DESIGN ENGINEER		HYDRAULICS ENGINEER	
INCOMPLETE PLANS DO NOT USE FOR R/W ACQUISITION			
PRELIMINARY PLANS DO NOT USE FOR CONSTRUCTION			
PERMIT DRAWING SHEET 53 OF 267			


-CUL2-
PI Sta 12+43.36
 $\Delta = 1' 41" 24.0" (LT)$
 $D = 0' 20' 50.0"$
 $L = 486.68'$
 $T = 243.36'$
 $R = 16,500.00'$

PLANS PREPARED BY :
RK&K
RUMMEL, KLEPPER & KAHL, LLP
900 RIDGEFIELD DRIVE SUITE 350
RALEIGH, NORTH CAROLINA 27609-3960
NC LICENSE NO. F-0112 • (919) 878-9560
FOR
THE NORTH CAROLINA
TURNPIKE AUTHORITY

FOR -L- PROFILE SEE SHT. 127

8/17/99

8/29/2014 R:\Hydraulics\PERMITS_Environmental\Drawings\Section2A\R3329_R2559_HYD_PRM_WET_PSH018.dgn

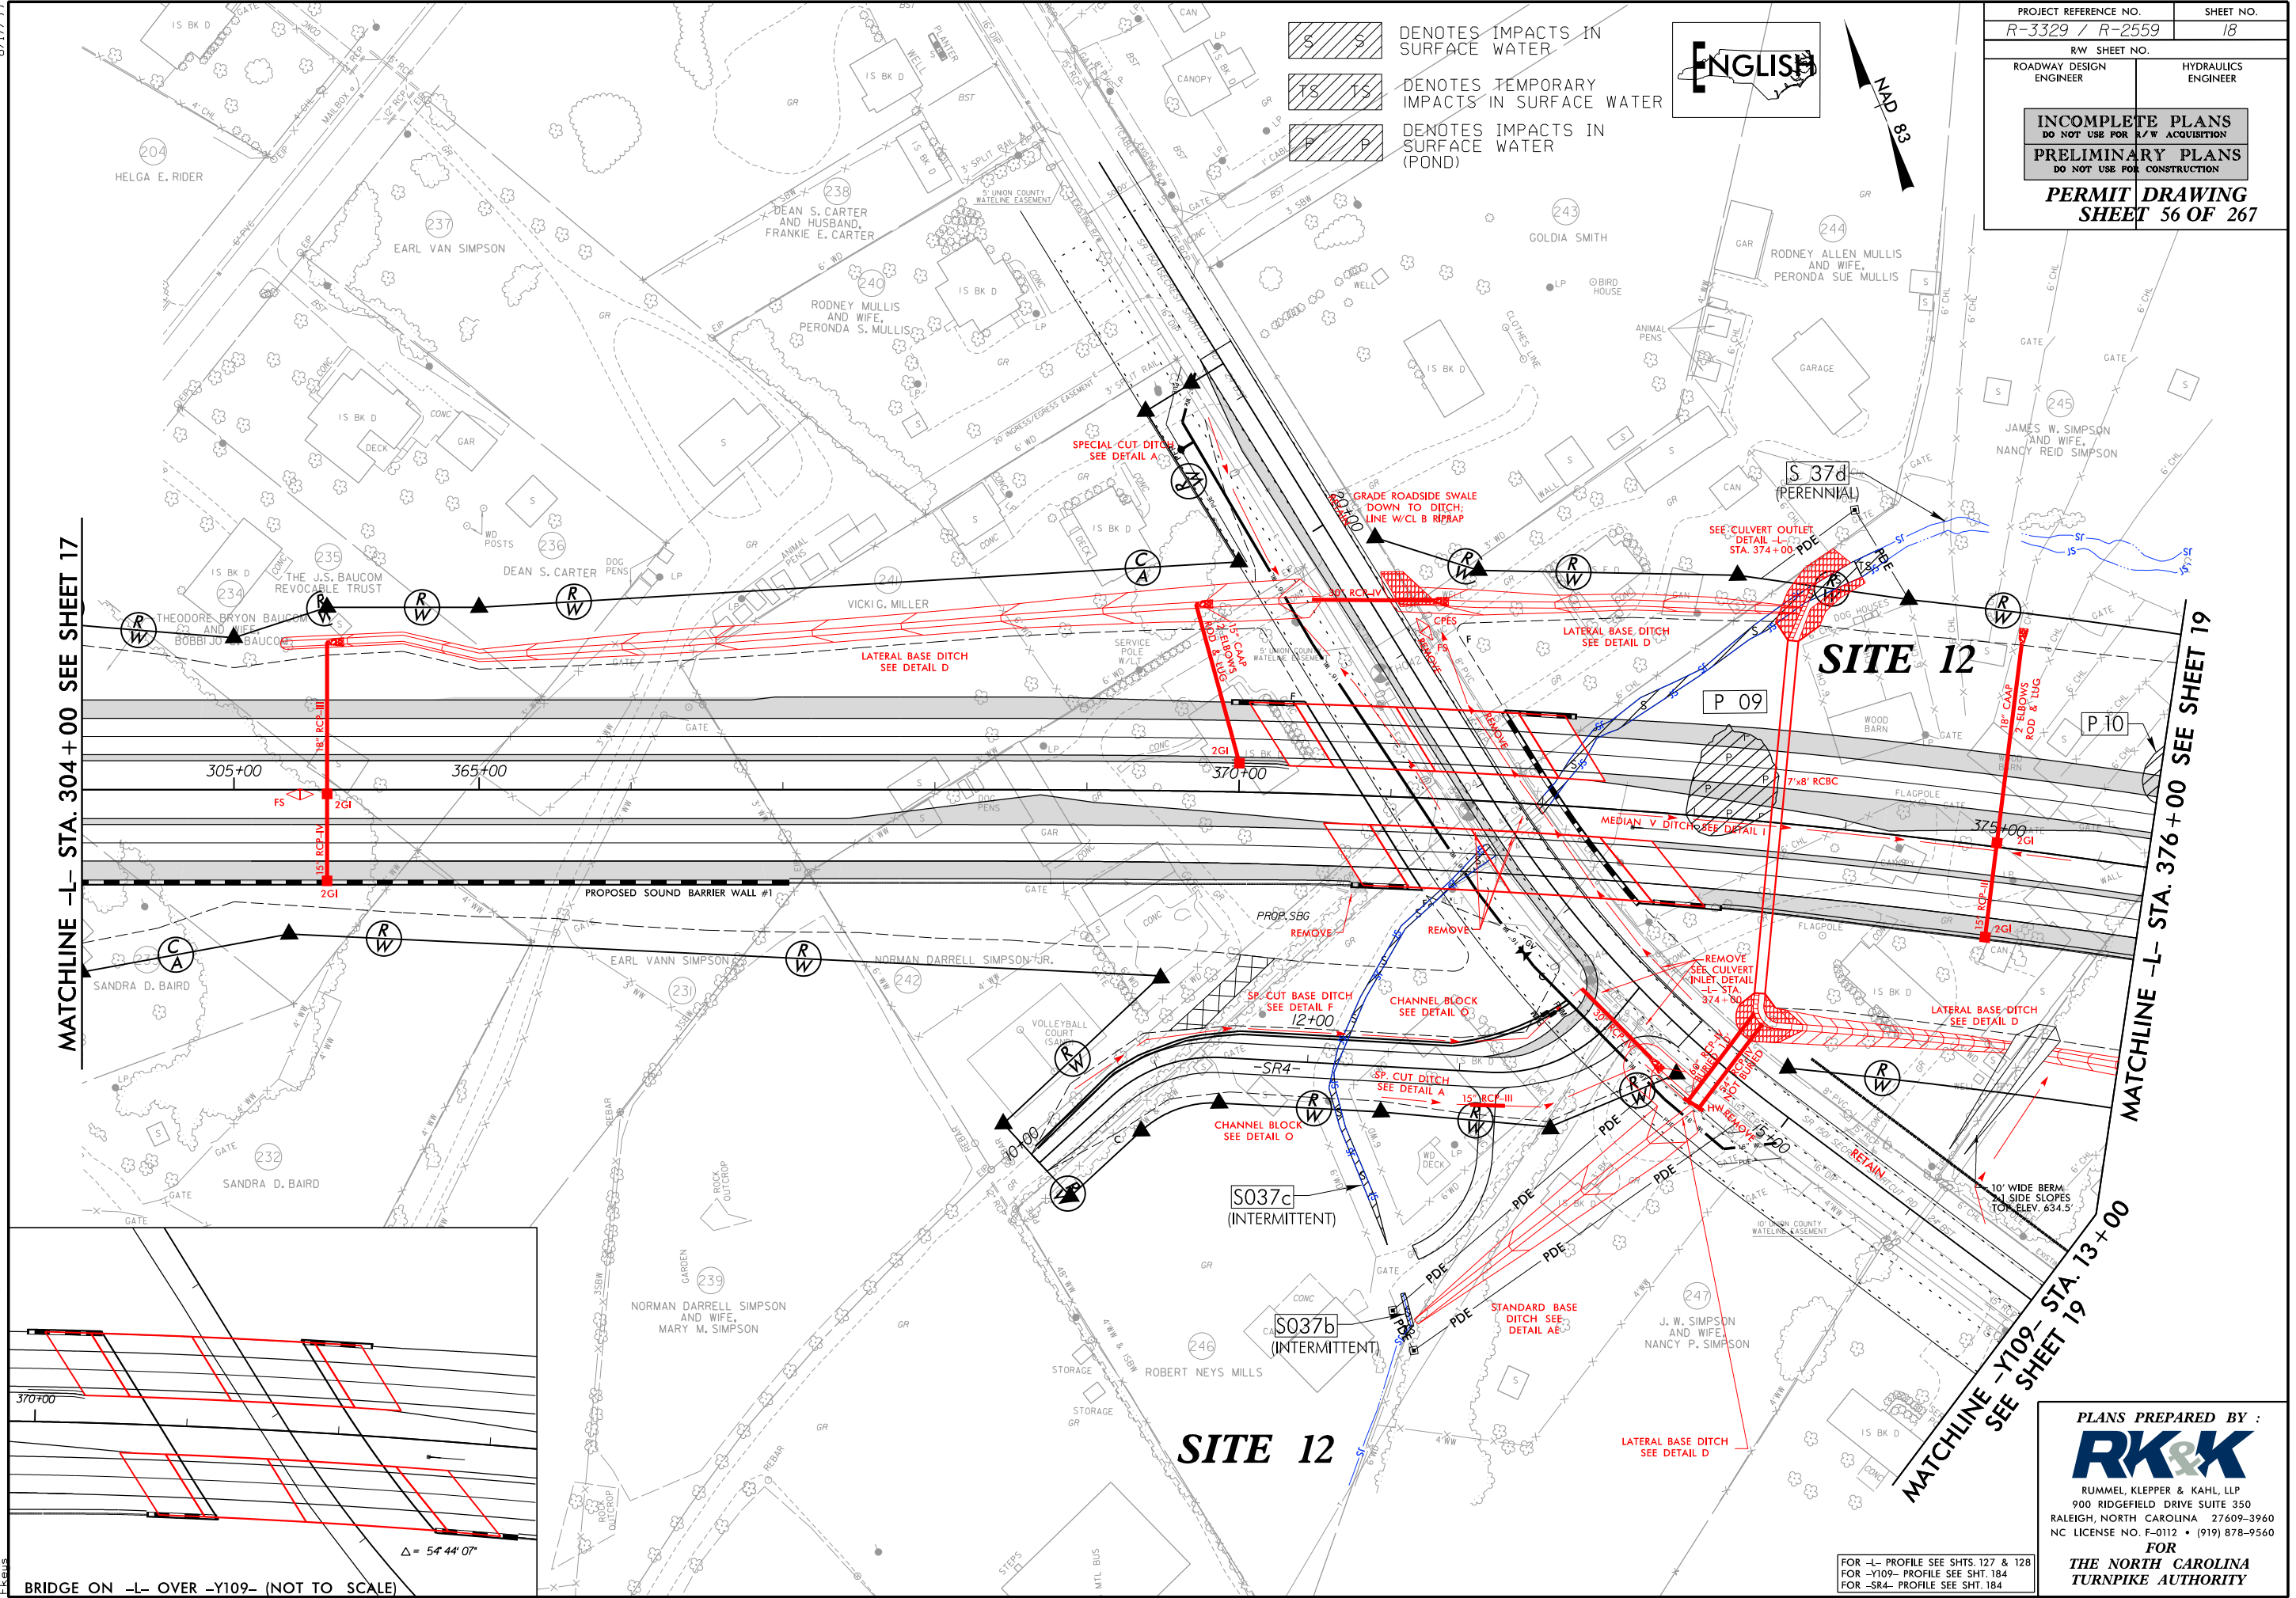


- DENOTES IMPACTS IN SURFACE WATER
- DENOTES TEMPORARY IMPACTS IN SURFACE WATER
- DENOTES IMPACTS IN SURFACE WATER (POND)

ENGLISH



PROJECT REFERENCE NO. <i>R-3329 / R-2559</i>		SHEET NO. <i>18</i>
RW SHEET NO.		
ROADWAY DESIGN ENGINEER	HYDRAULICS ENGINEER	
INCOMPLETE PLANS DO NOT USE FOR R/W ACQUISITION		
PRELIMINARY PLANS DO NOT USE FOR CONSTRUCTION		
PERMIT DRAWING SHEET 56 OF 267		

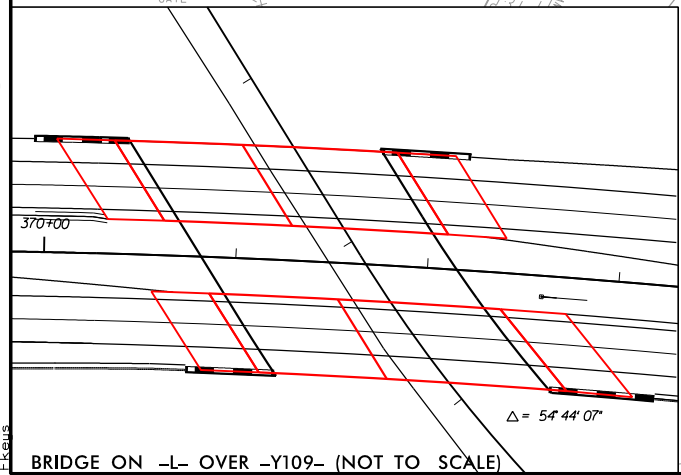


SITE 12

FOR -L- PROFILE SEE SHTS. 127 & 128
FOR -Y109- PROFILE SEE SHT. 184
FOR -SR4- PROFILE SEE SHT. 184


PLANS PREPARED BY :
RK&K
RUMMEL, KLEPPER & KAHL, LLP
900 RIDGEFIELD DRIVE SUITE 350
RALEIGH, NORTH CAROLINA 27609-3960
NC LICENSE NO. F-0112 • (919) 878-9560
FOR
THE NORTH CAROLINA
TURNPIKE AUTHORITY

8/17/99
8/29/2014
R:\Hydraulics\PERMITS_Environmental\Drawings\Section2A\R3329_R2559_HYD_PRM_WET_PSH018.con.dgn
R:\Hydraulics\PERMITS_Environmental\Drawings\Section2A\R3329_R2559_HYD_PRM_WET_PSH018.con.dgn

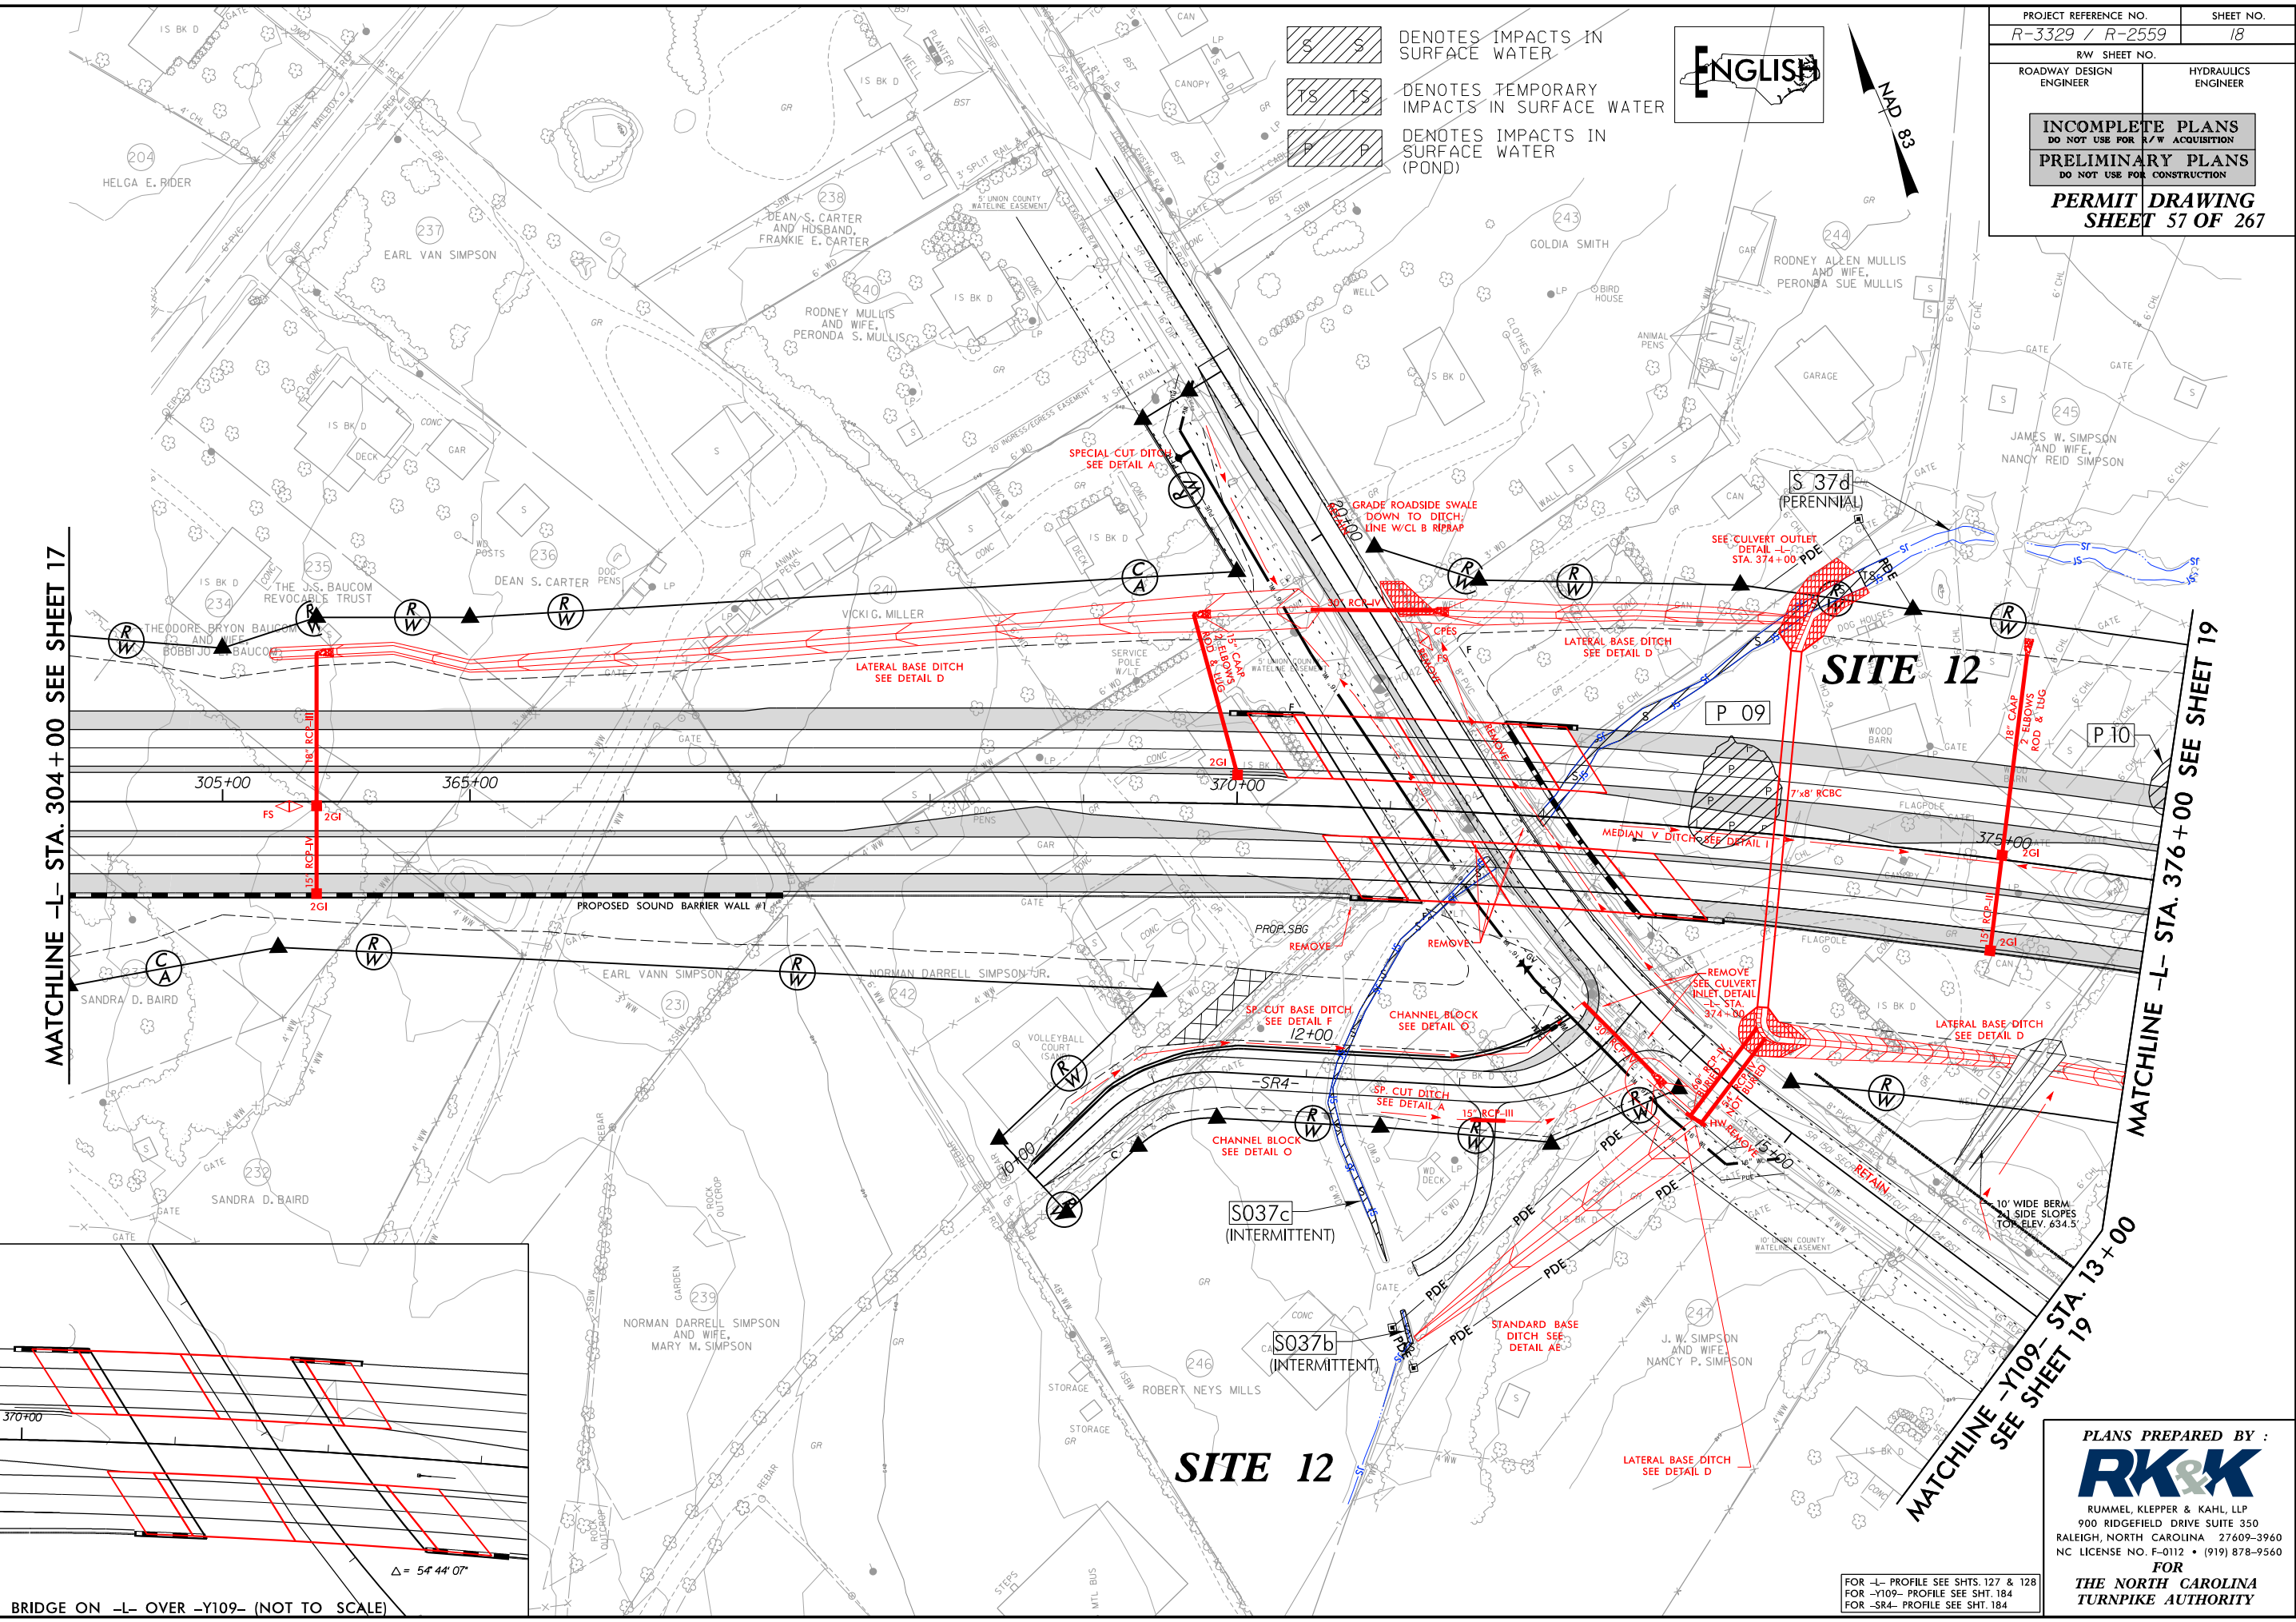


FOR -L- PROFILE SEE SHTS. 127 & 128
FOR -Y109- PROFILE SEE SHT. 184
FOR -SR4- PROFILE SEE SHT. 184

PLANS PREPARED BY :
RK&K
RUMMEL, KLEPPER & KAHL, LLP
900 RIDGEFIELD DRIVE SUITE 350
RALEIGH, NORTH CAROLINA 27609-3960
NC LICENSE NO. F-0112 • (919) 878-9560
FOR
THE NORTH CAROLINA
TURNPIKE AUTHORITY

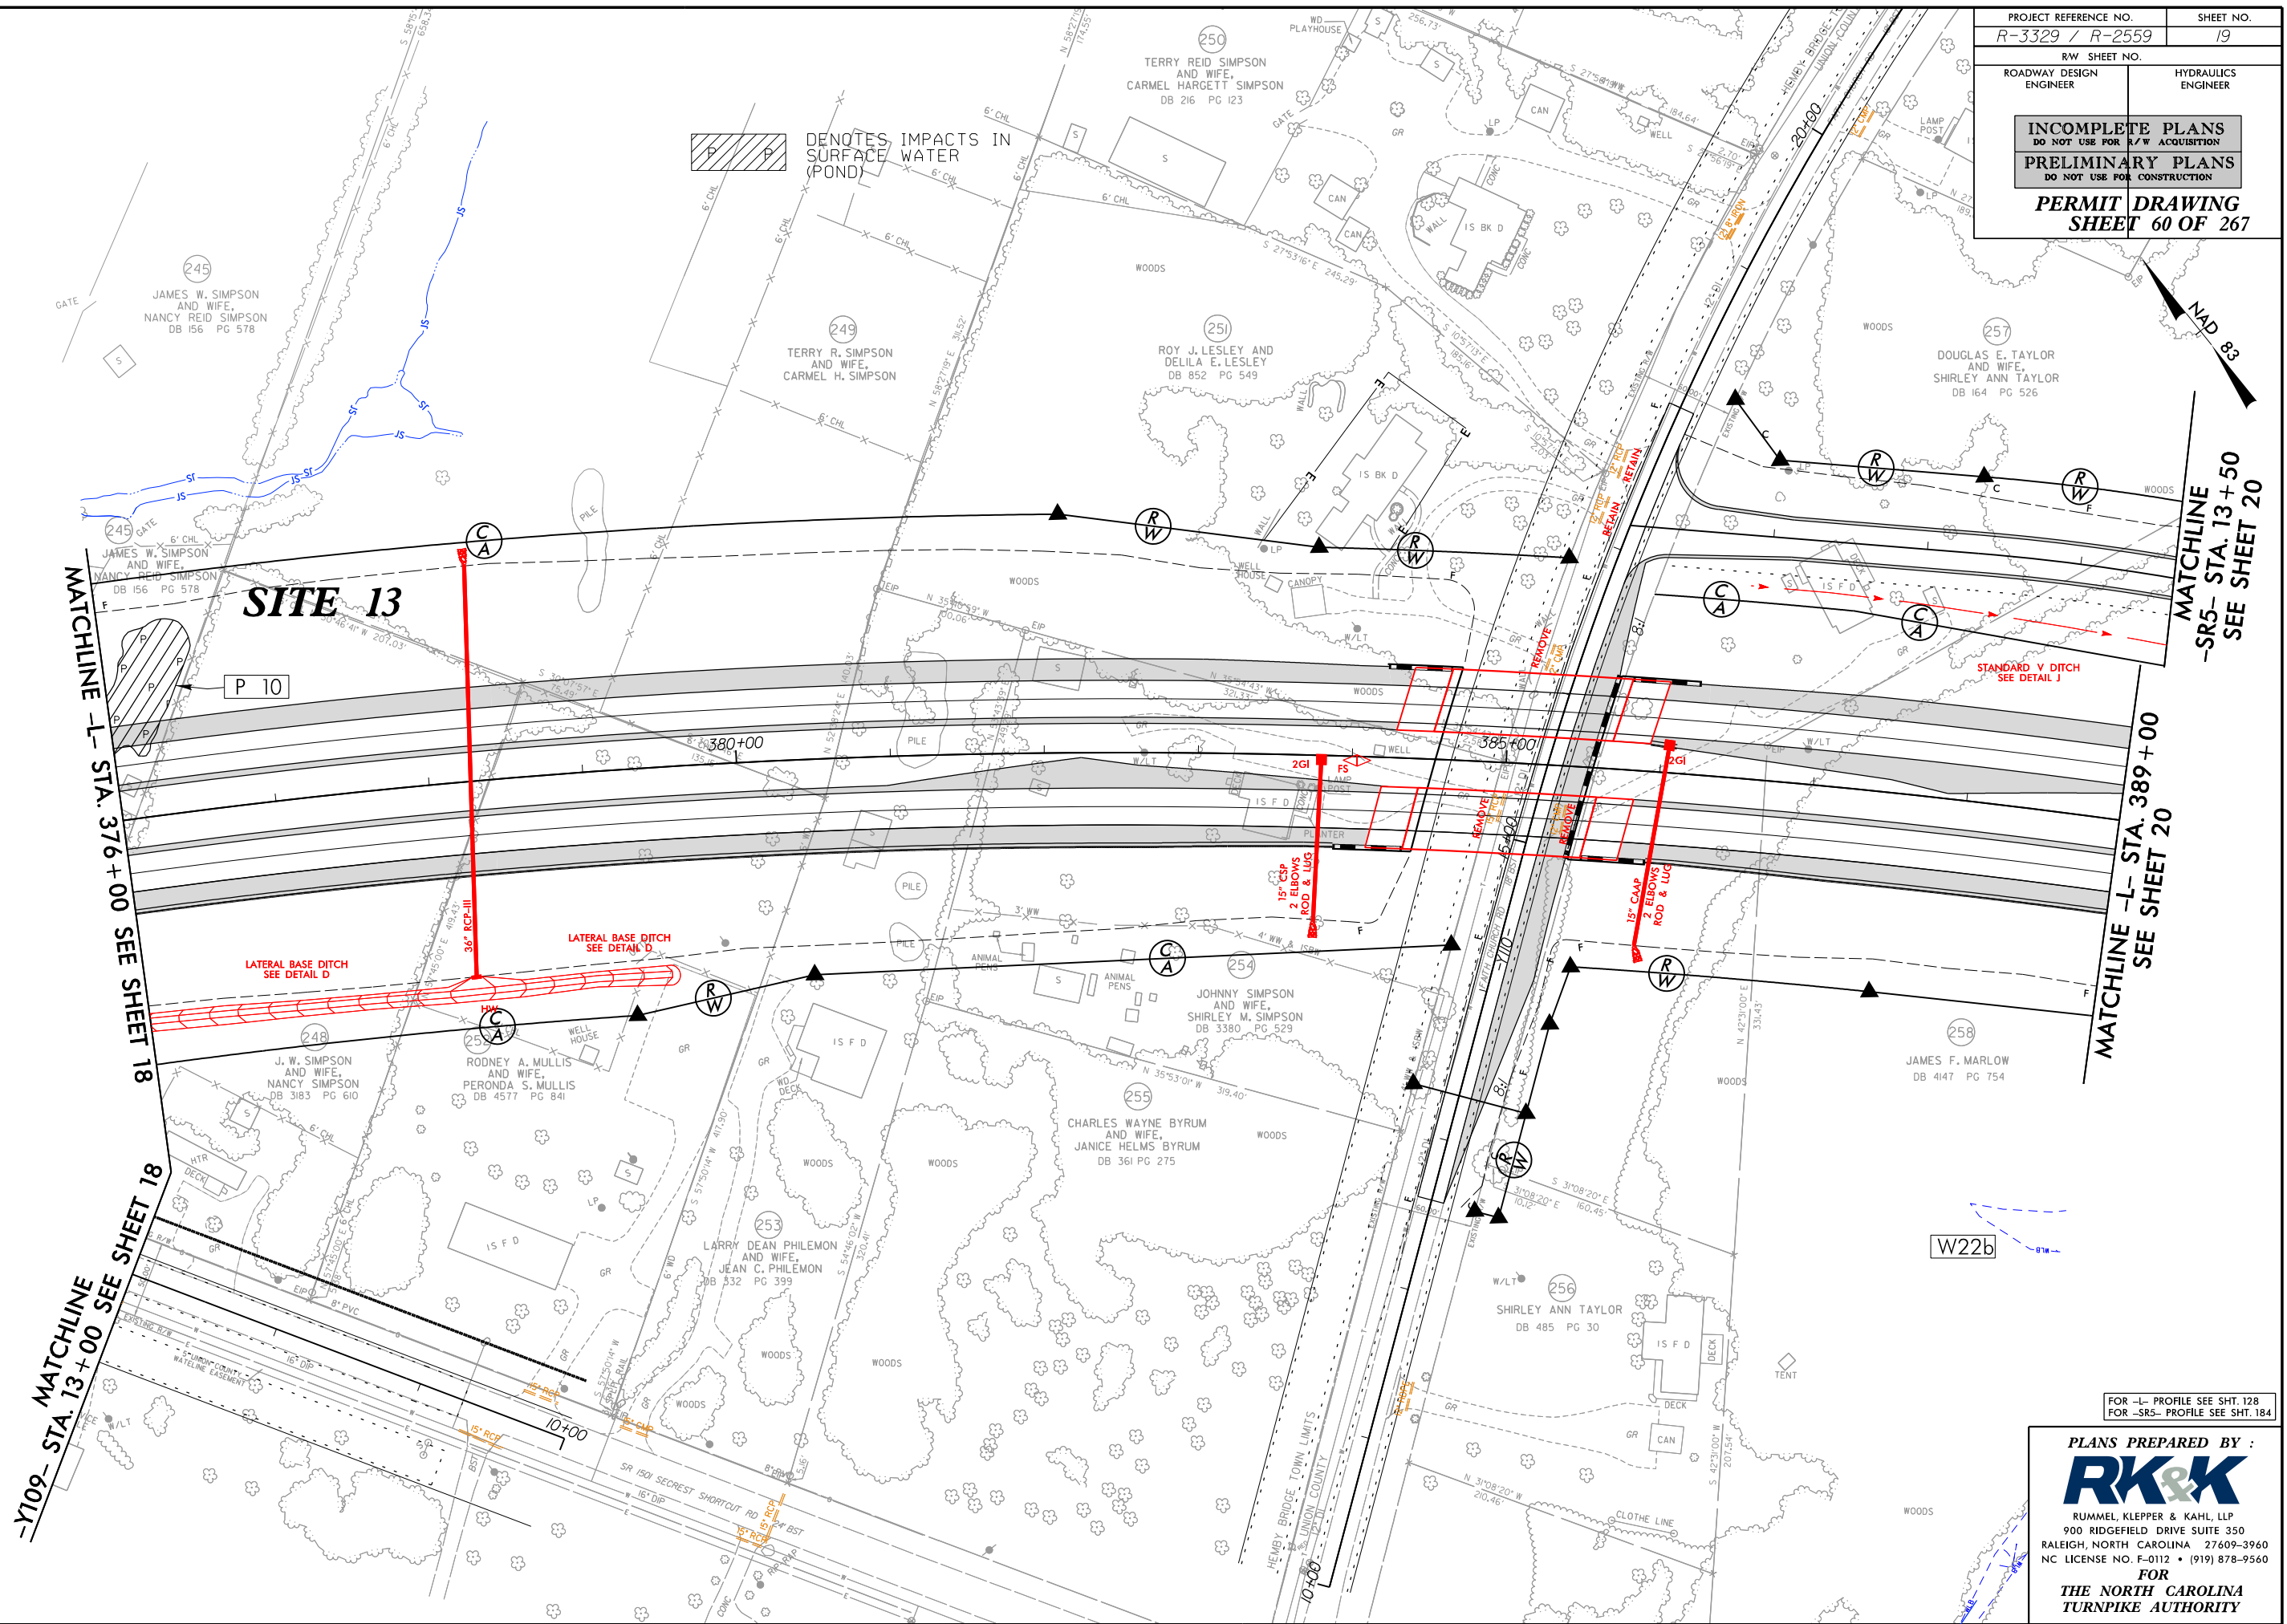


8/17/99

8/29/2014
B:\Hydraulics\PERMITS\Environmental\Drawings\Section2A\R3329_R2559_HYD_PRM_WET_PSH020.dgn
E:\

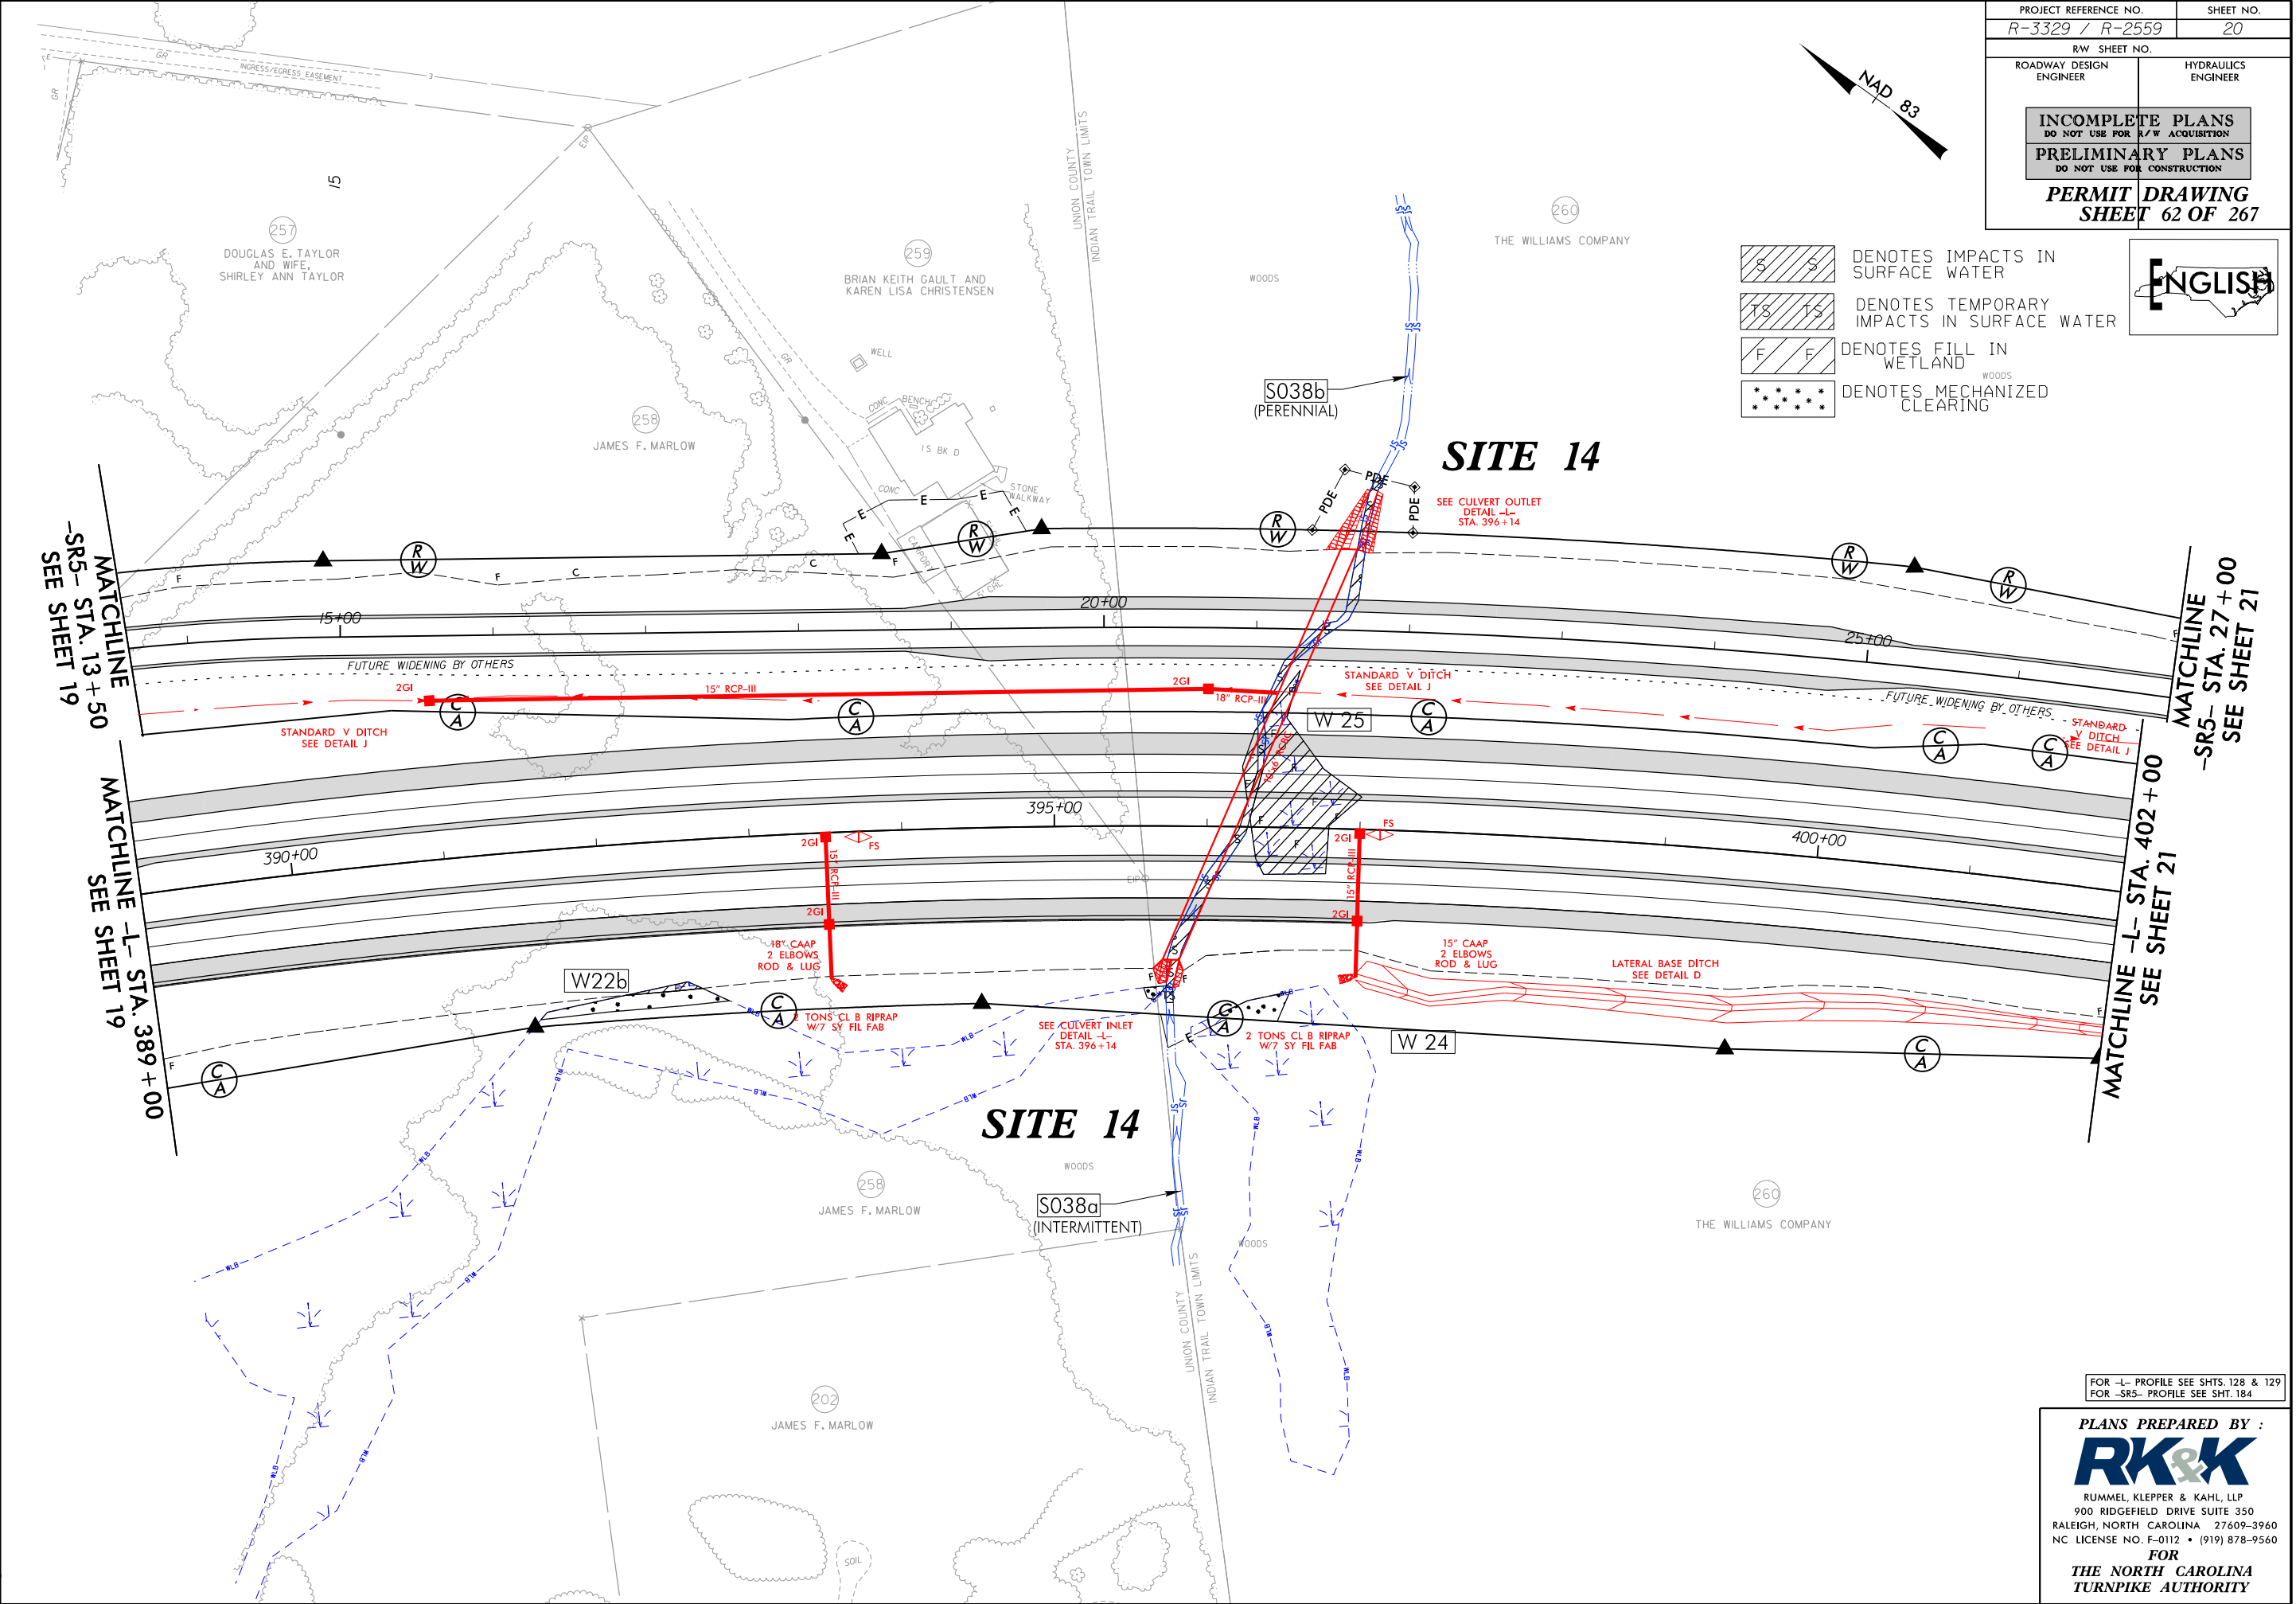


8/17/99

8/29/2014
B:\Hydrolics\PERMITS_Environmental\Drawings\Section2A\R3329_R2559_HYD_PRM_WET_PSH020.con.dgn
Elev

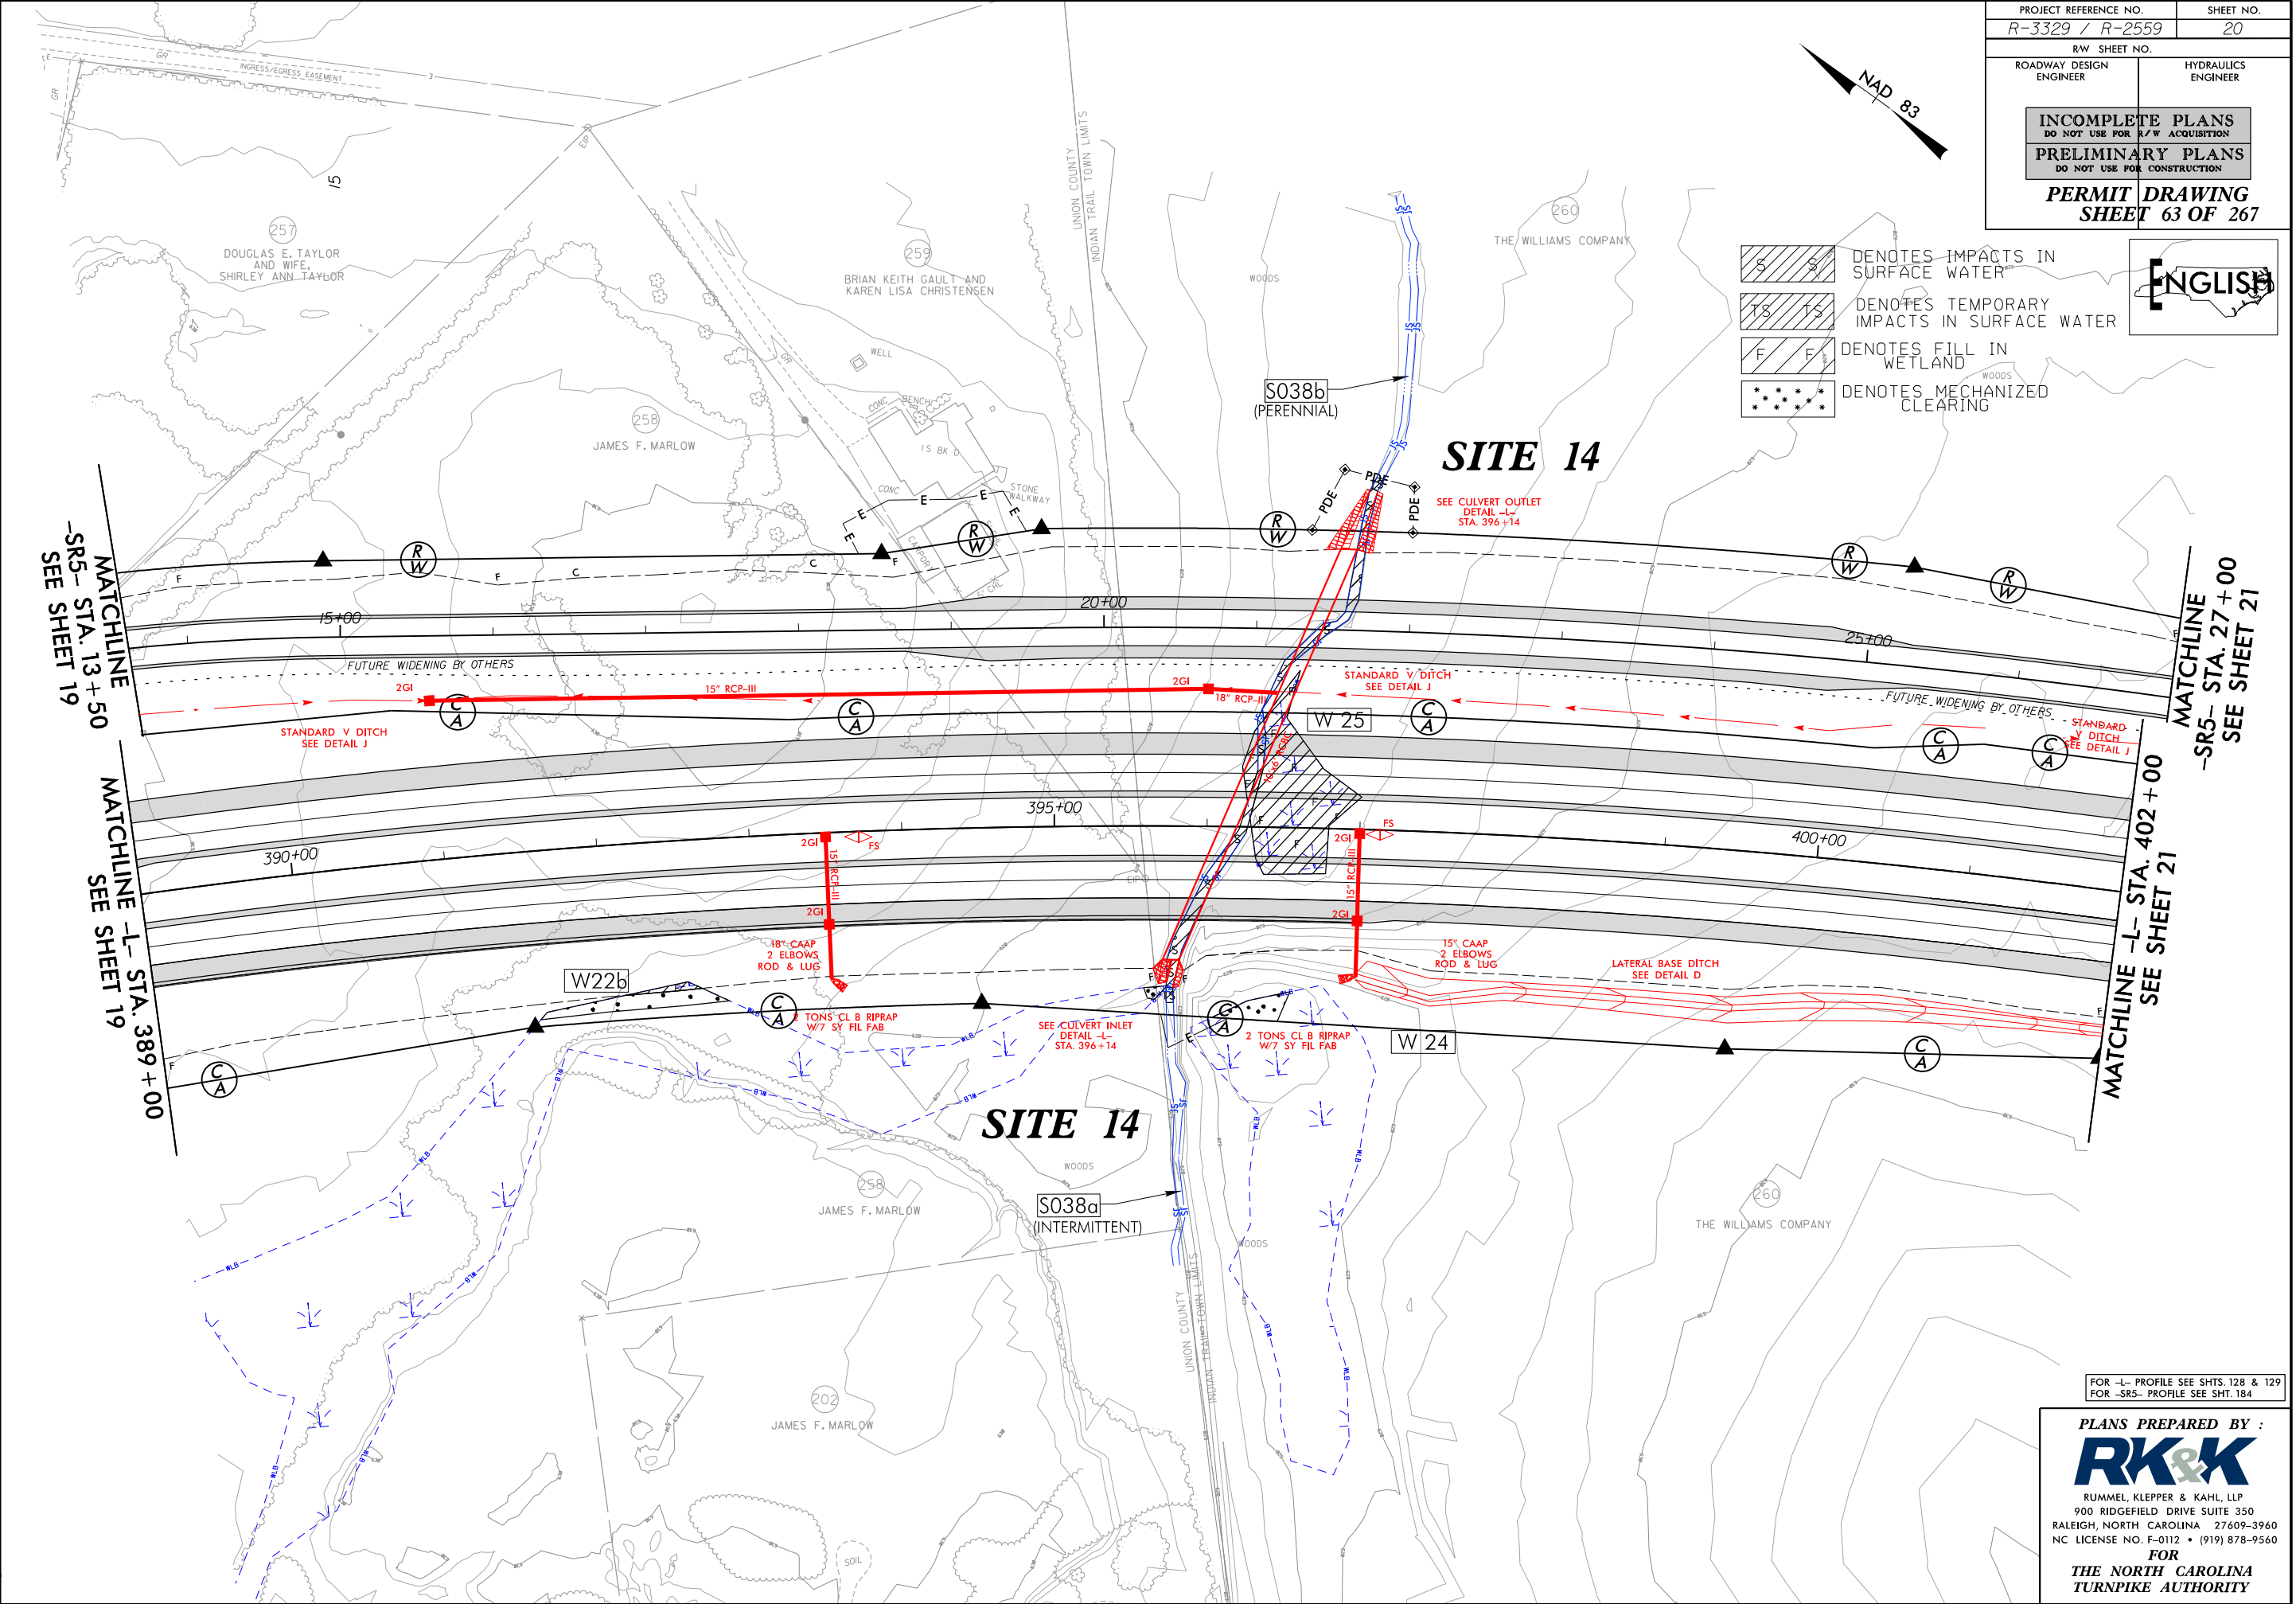

8/17/99
8/29/2014
R:\Hidraulics\PERMITS_Environmental\Drawings\Section2A\R3329_R2559_HYD_PRM_WET_PSH086.com.dgn

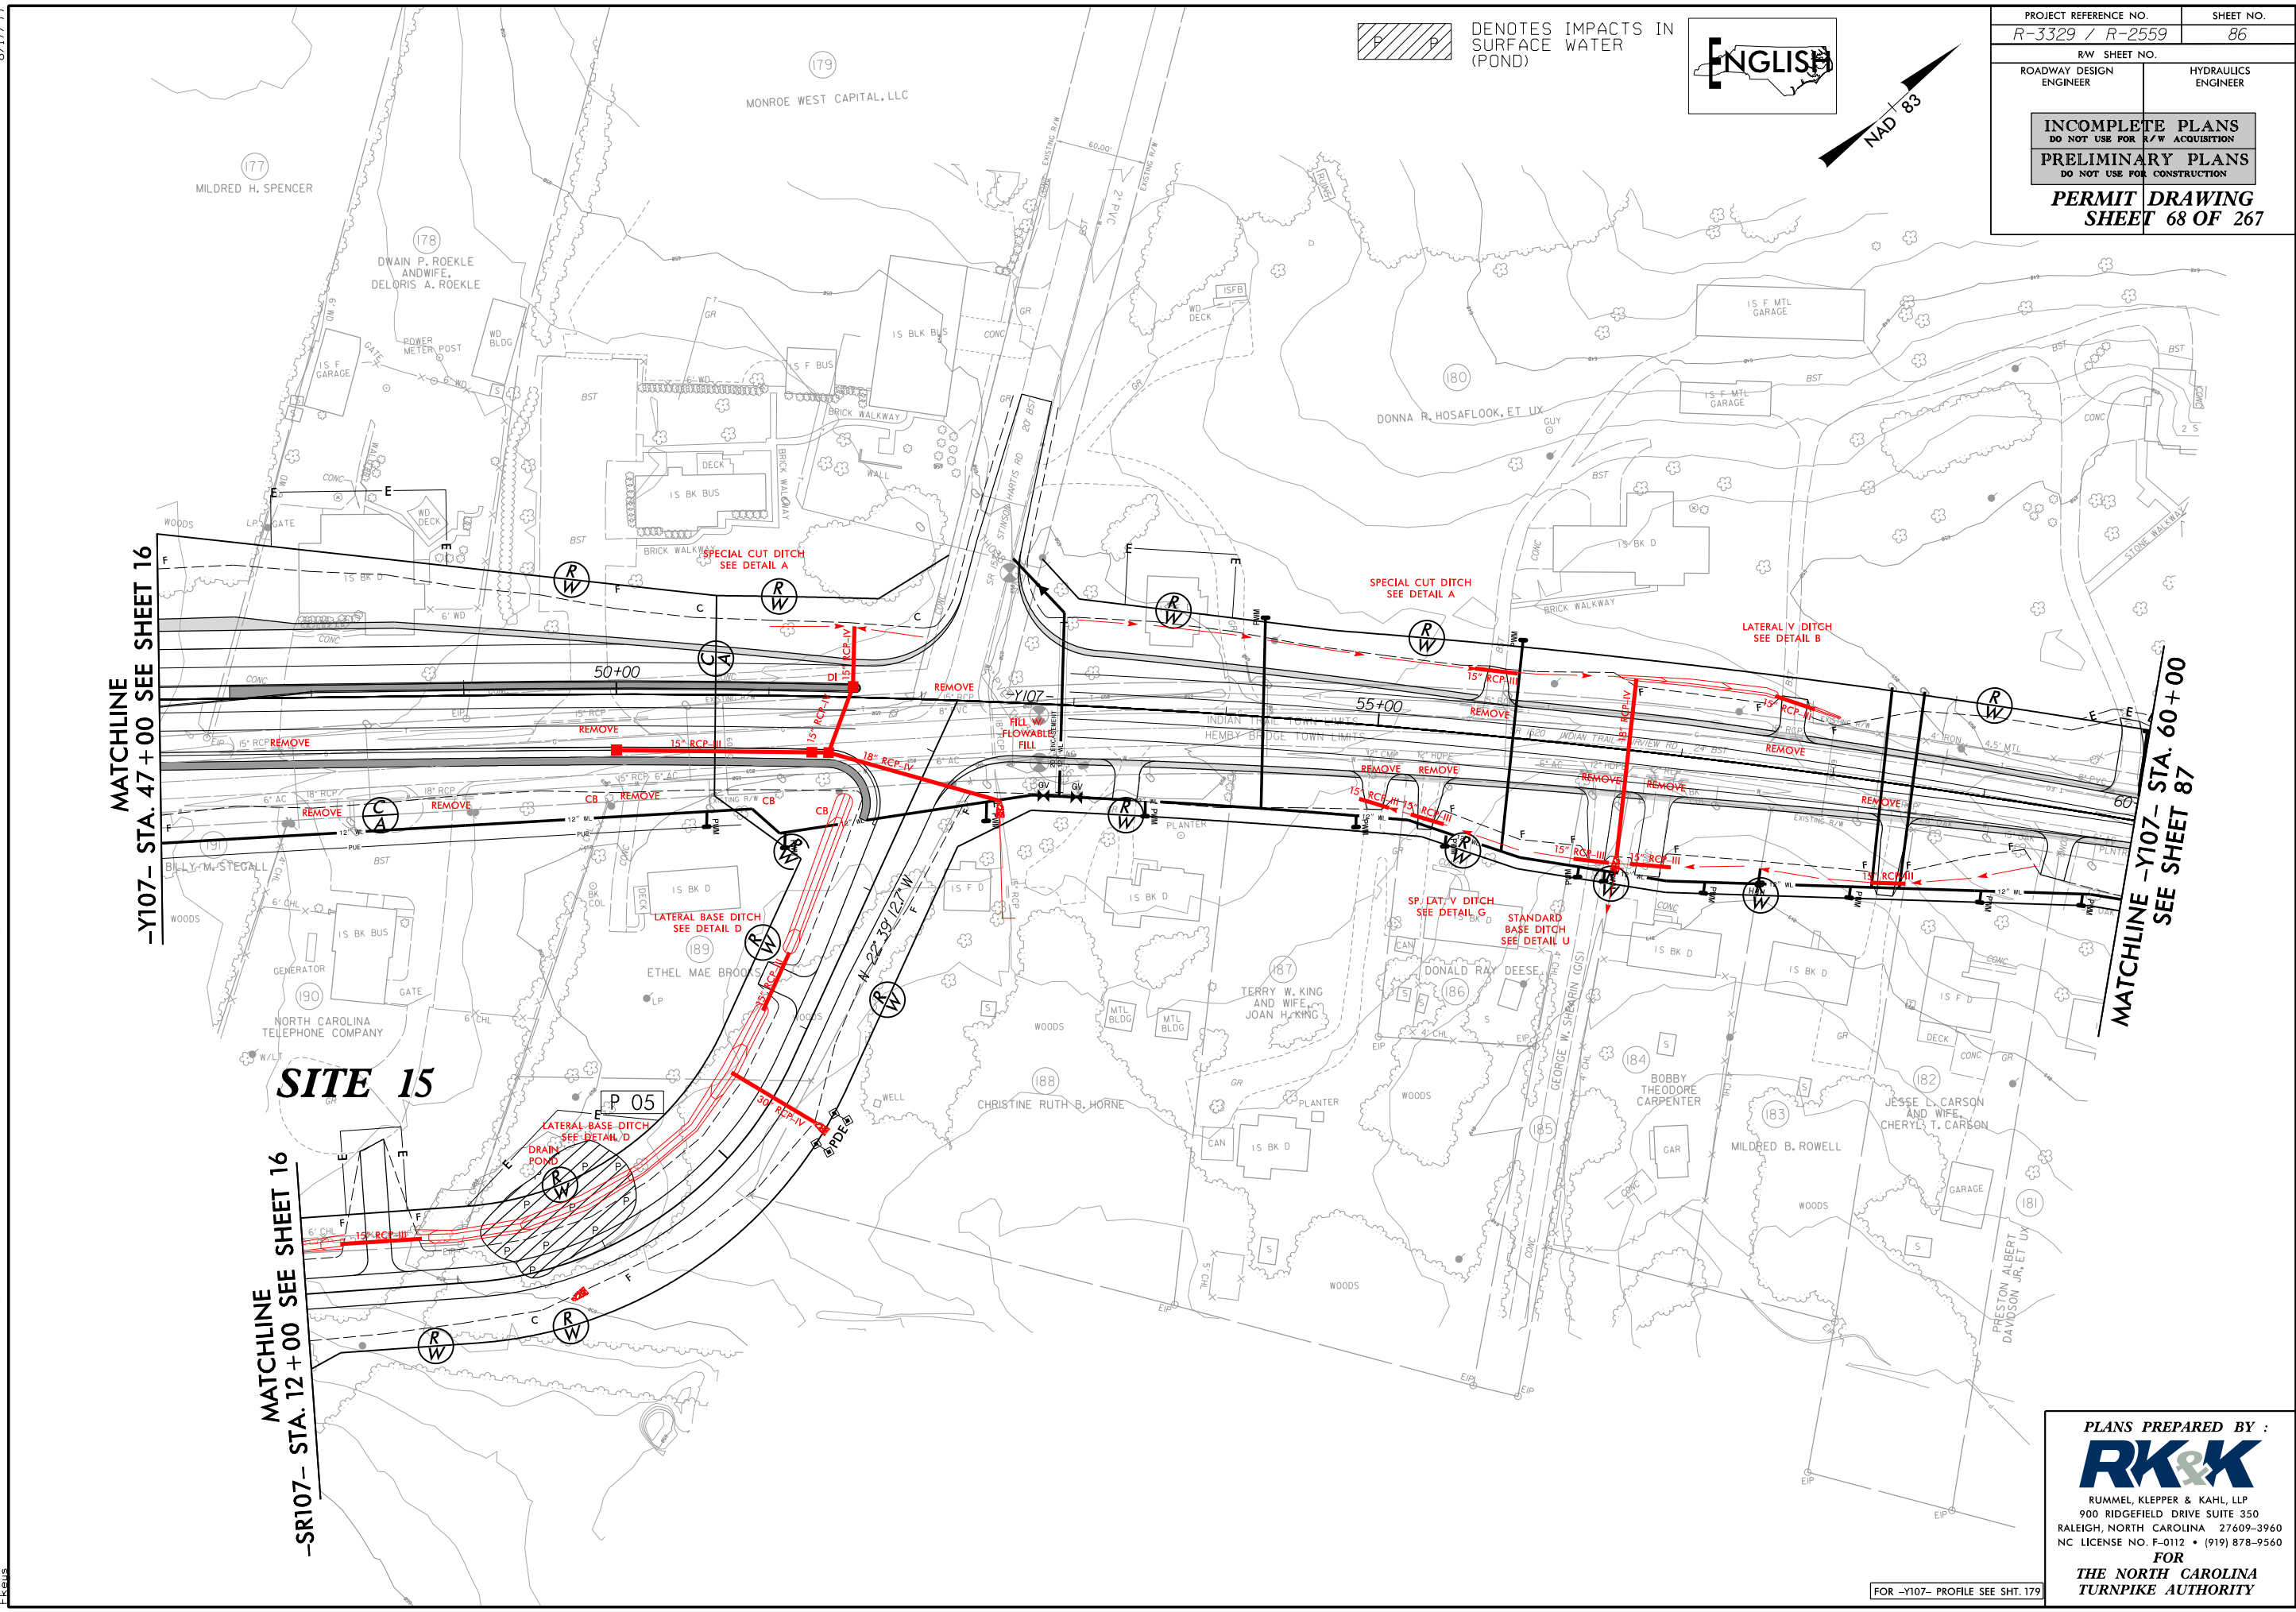

179

MONROE WEST CAPITAL, LLC

177

MILDRED H. SPENCER

178

DWAIN P. ROEKE AND WIFE
DELORIS A. ROEKE

180

DONNA R. HOSAFLOOK, ET UX

181

PRESTON ALBERT DAVIDSON JR., ET UX

182

JESSE L. CARSON AND WIFE
CHERYL T. CARSON

183

MILDRED B. ROWELL

184

BOBBY THEODORE CARPENTER

185


186

DONALD RAY DEESE

187

TERRY W. KING AND WIFE
JOAN H. KING

188

CHRISTINE RUTH B. HORNE

189

ETHEL MAE BROOKS

190

NORTH CAROLINA TELEPHONE COMPANY

191

BILLY W. STEGALL






